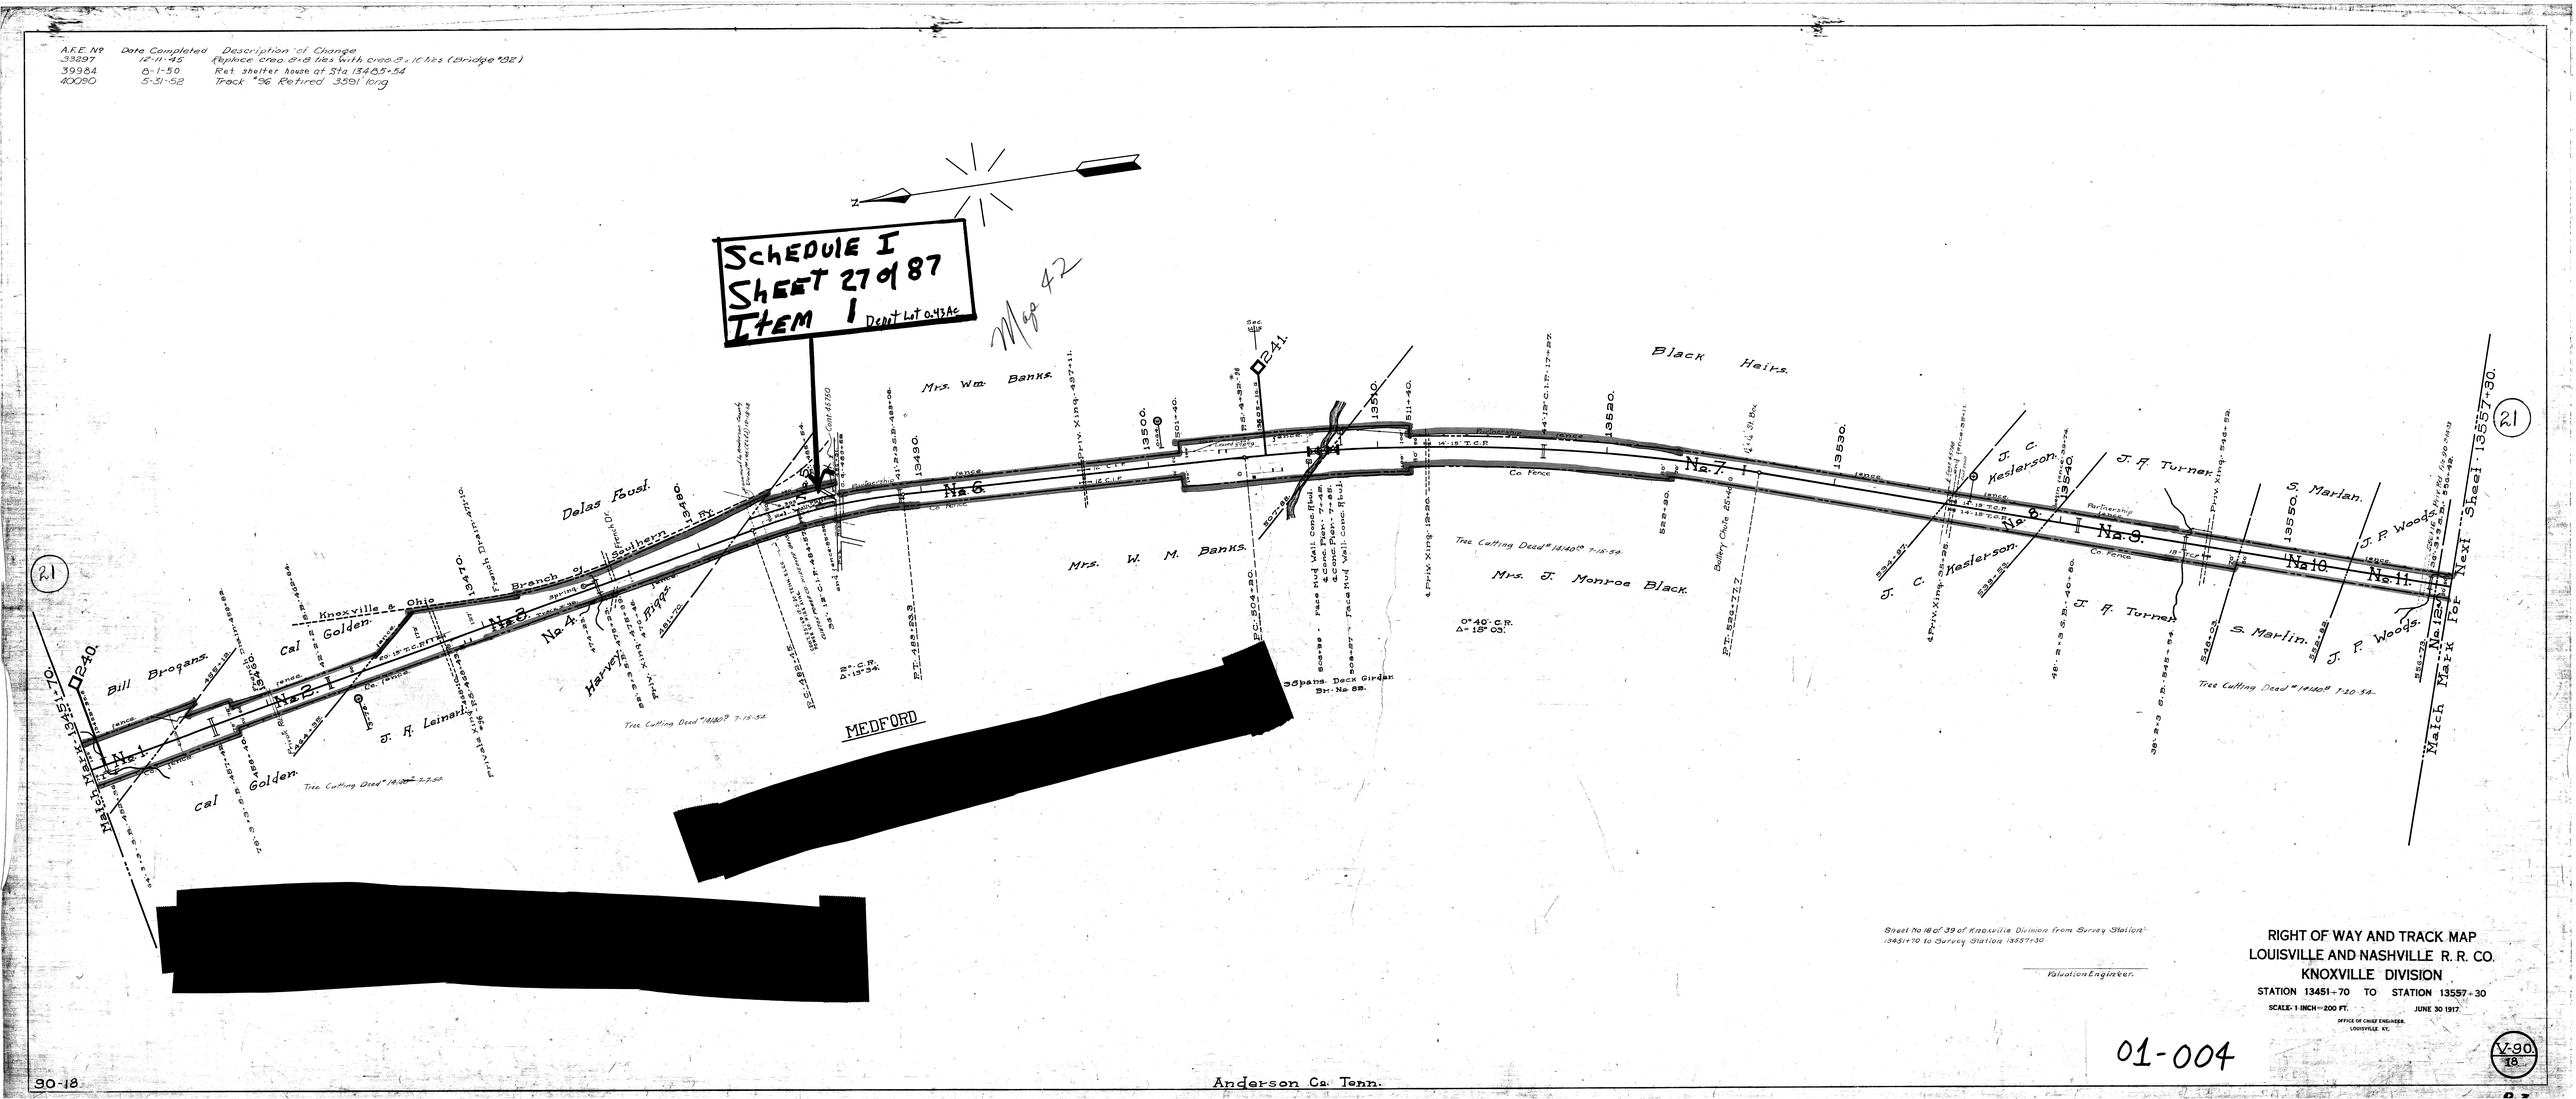A.F.E. No	Date Completed	Description of Change
39287	12-11-45	Replace creo. 6x8 ties with creo. 8 x 10 ties (Bridge 382)
39984	6-1-50	Ret. shelter house at Sta. 13485+54
40080	5-31-52	Track "36" Retired 3591 long