AFE	Date Comp	Description of change
31440		Line relocation due to TVA flood area
39881	11-25-51	Rel. Water Tank, Pump House, & 405 - 8" Pipe
31446		Return ave" trk #III and Construct trk #IIA
40963	8-28-54	Rel. Fencing along & E Elevators Remove
45201	10-22-57	Rel. Tool House Sta. 3457+18
60884	11-30-67	Rel. 1 "10-30" 73 (88) & 1 "10-100" 73 (1/4) and cmb. 8.46 ac ±/IIA to ±/IIB

Par. No.	Grantor	Grantee	Inst	Date	Record D.B. Page Date	Cust. No.	Remarks
10	TVA	L&NRRCo.					Includes Par. No. 1 V25/35, Par. No. 1 V25/36, Par. No. 1 V25/37, (Par. No. 1 V25/38), Par. No. 6 V25/39
11	U.S. Charter width not allowed in inventory but now used for RR purposes						

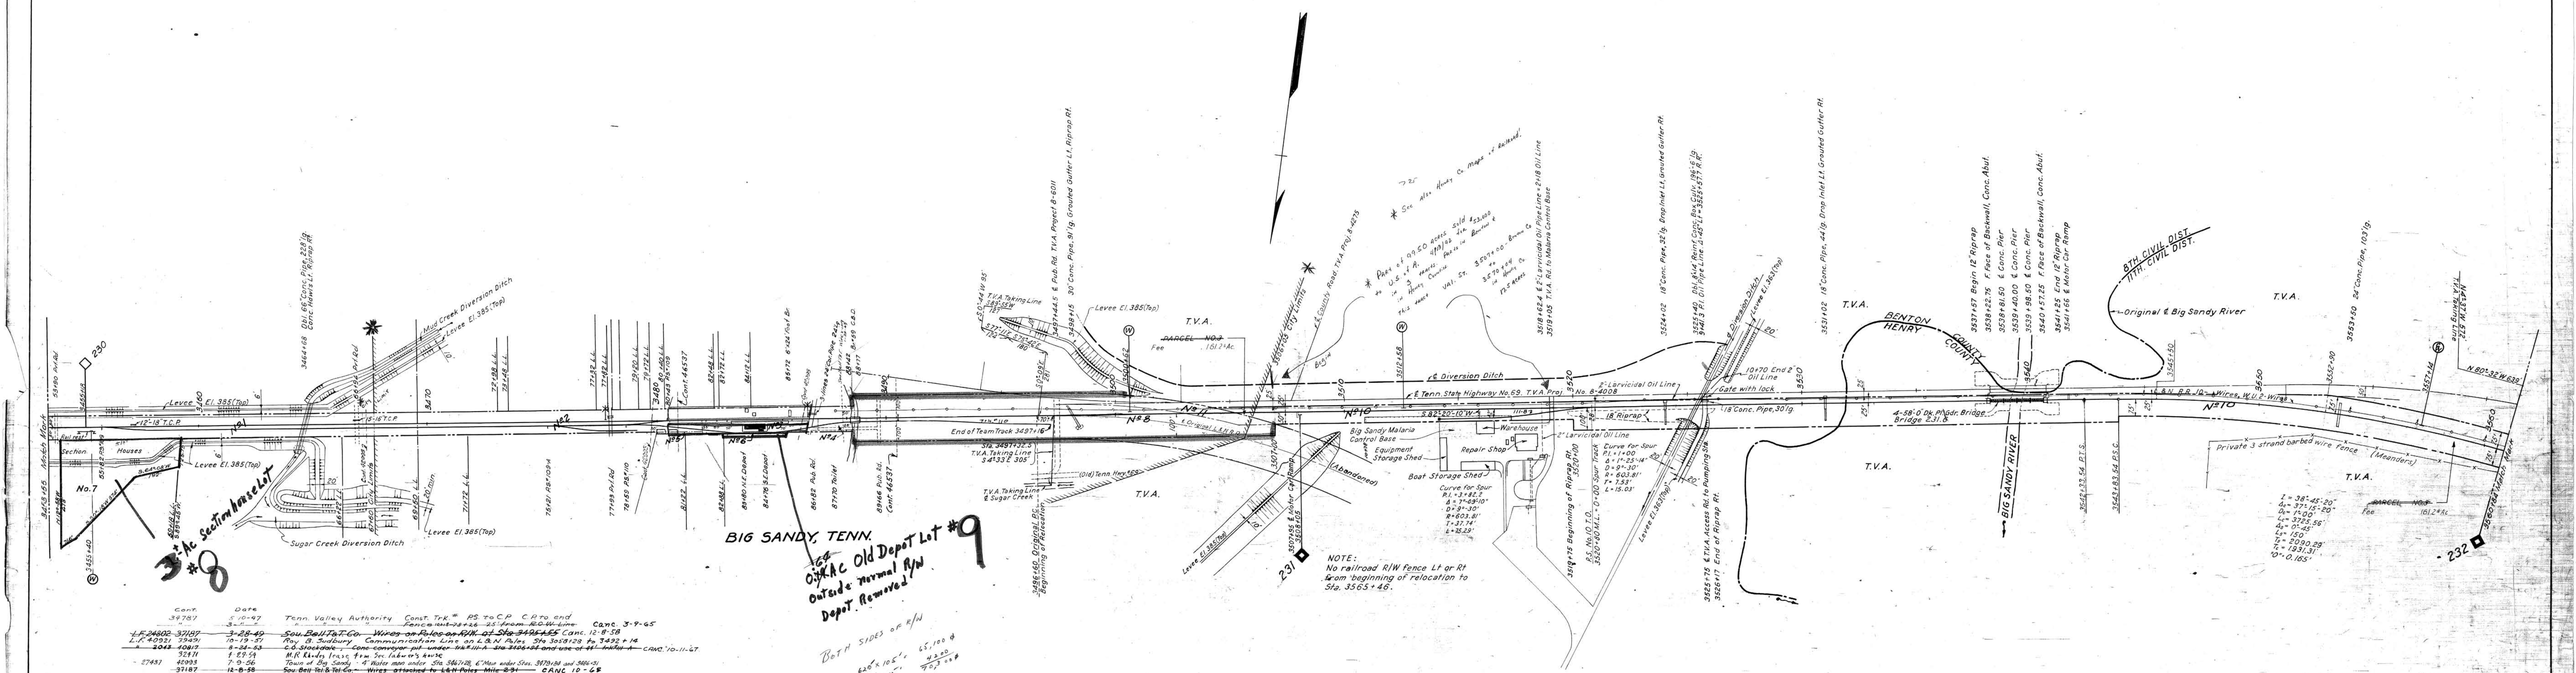

Cont.	Date	
39787	5-10-47	Tenn. Valley Authority Const. Trk. #5 P.S. to C.P. C.P. to end
"	3-[illegible]	" " Fence w/in 25+46 25' from R.O.W. line. Canc. 3-9-65
~~L.F. 40921~~	~~3-28-49~~	~~Sou. Bell T.T. Co. Wire on Poles on R/W of Sta. 3484+45~~ Canc. 12-8-58
L.F. 40921	39491	Roy B. Sudbury Communication Line on L&N Poles Sta. 3513+28 to 3492+14
~~L.F. 40917~~	~~40917~~	~~6-24-52 C.B. Stockton Low conveyor pit under trk #1 in Sta. 3484+42 and use of R/W below~~ Canc. 10-11-67
	52611	1-29-54 M.R. Kirby Irrig. from Sec. line w/in 3+36
~~L.F. 27481~~	40938	7-9-56 Town of Big Sandy 4" Water main under Sta. 3513+28 (Also under Sta. 3513+28 and 3496+5)
	53187	~~12-8-58 Sou. Bell Tel & Tel Co. Wire on poles on L&N Poles Mile 89~~ Canc. 10-6-65
	46388	4-18-60 Howard Gilliam 16" x 23' gas pipe in Big Sandy bridge
	46537	9-2-60 North Benton Public Utility Dist. - 2" gas line X'ings at sta. 3480+92 & 3490+45

RIGHT OF WAY AND TRACK MAP
LOUISVILLE AND NASHVILLE R. R. CO.
MEMPHIS LINE
STATION 3453+55 TO STATION 3560+84

SCALE 1 INCH = 200 FT

OFFICE OF CHIEF ENGINEER
LOUISVILLE, KY

03-006

Items 8

V25 / 34

V25-34

BENTON COUNTY, TENN. EIGHTH CIVIL DISTRICT

HENRY COUNTY ELEVENTH CIVIL DISTRICT

5-1