A.F.E. No.	Date Comp	Description of Changes
3310	7-16-29	36"×24" C.I.P replaced with Creo. F. Tfes. Sta 16133+97
8773	-31	Const of 4-ins B&S B
31439	5-26-44	Rpl. Trks. 3&6 B.S.
31896	3-30-46	Const 7 Dwl Trks. 36"
49931	8-6-52	20'×48" C.I.P. Inst - CEEO. El. DECK FEET.
56440	1-13-65	Rem. at Creo. Bolmet Bilt Lines and install 36"×24" paved C.M.P.

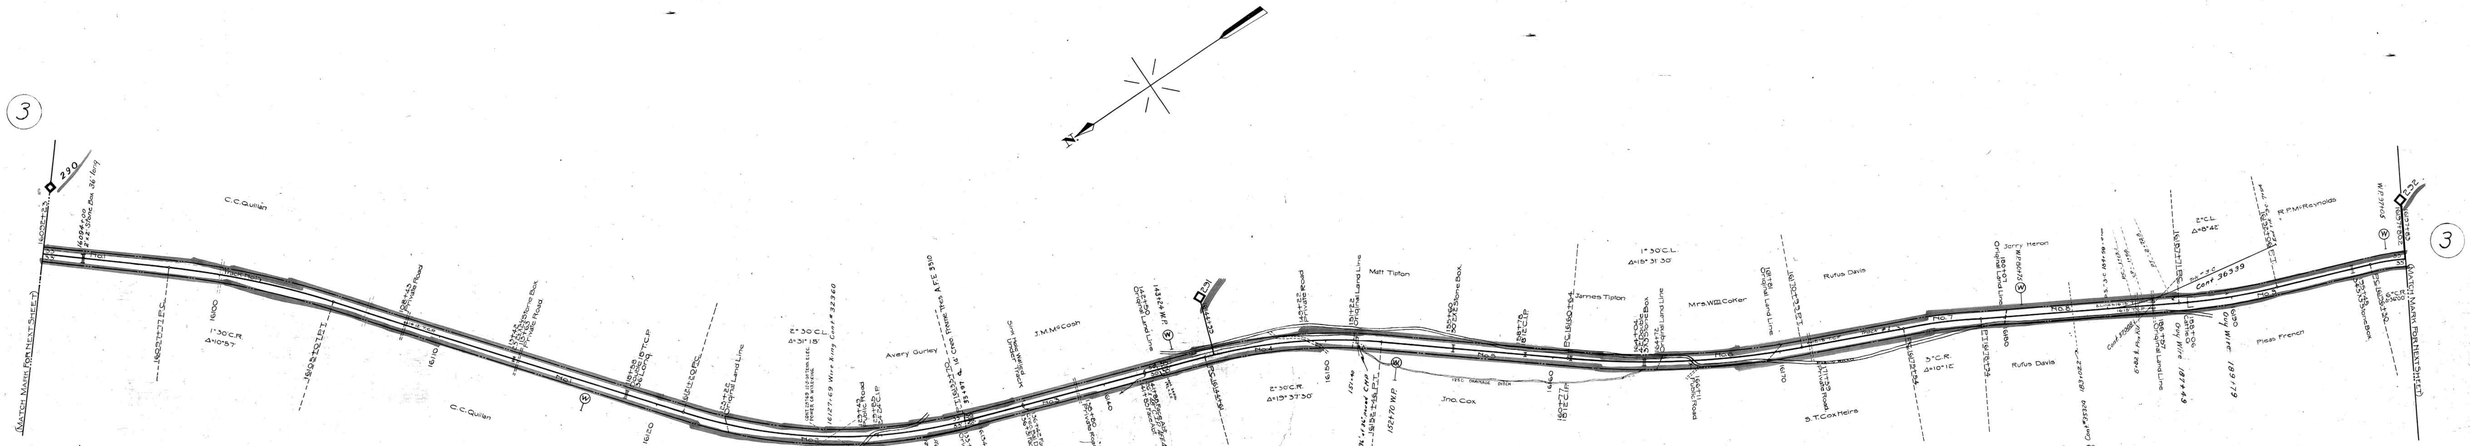

FENCE NOTES.

Fenced on both sides from sta 16092+23 to sta 16125+28.

The left	"	16125+28	" 16131+25.
both sides	"	16135+71	" 16141+50.
The right	"	16141+80	" 16155+50.
both sides	"	16155+50	" 16168+92.
The left	"	16168+92	" 16180+06.
both sides	"	16180+06	" 16197+83.
" " EAST SIDE	"	16170+20	" 16186+97

~~Cont 18336 4-15-41 Lenoir City Water & Light Dept. pure Line at Sta 16127+81.~~ Cancelled 9-6-51

" 32907 6-2-42 R. Colyer & others 10 104 poles from 91165 to 100106 on E Side; 91103 to 94116 on W Side,
" " " " " Rings at Sta 100+06 & 106+66.
" 34108 8-5-44 Rowe Green private road crossing Ins. of sta. 142+29
" 34937 8-3-46 Rowe & Dixie Green private road crossing Ins of sta 155+82
" 35324 6-7-47 Lenoir City Water & Light Dept. Permit for Wire Line at Sta. 16183+00.2. Cancelled 11-12-51
" 49185 6-13-51 Southern Bell Tel. & Tel. Co. Poles Wires on L&N Rules Mile 288 to 296 Cancelled 1-23-51
LF 25014 36,339 1-30-48 Greenback Marble Co. L.&N. P.V. to P.C. Extend Use to Maryville - Stone & Lime Co. and To John & Craig Co. 1-30-48 Val. Sta. 1841595
LF 35479 = 37008 12-15-48 Fort Loudoun Elec. Coop. Work along out of Sta. 16126+26
" 27266 = 29186 3-23-51 Sou. Bell T&T Co. 2 Wires on L.&N. Poles Sta. 16092+23 to 16095+16 Canc. 8-18-51
" 27267 = 29185 8-16-51
" 34475 = 32260 8-17-51 Fort Loudoun Electric Coop. Power Line Xing over Sta. 16127+69
" 35479 = 35324 6-12-51 Fort Loudoun Elec. Co-op Elec. Wire X ins at Sta. 16183+00.2
29185 9-8-56 Sou. Bell T&T Co. Wires on L&N Rules Mile 288 to 296

Sheet 119.3 of 12 Mentor to Jena Knoxville Division from survey station 16092+23 to survey station 16197+83

Valuation Engineer

RIGHT OF WAY AND TRACK MAP
LOUISVILLE AND NASHVILLE R. R. CO.
KNOXVILLE DIVISION

MENTOR TO JENA VIA GREENBACK

STATION 16092+23 TO STATION 16197+83

SCALE: 1 INCH = 200 FT. JUNE 30 1917.

OFFICE OF CHIEF ENGINEER
LOUISVILLE KY.

005-010

Y23B
3

29B-3

BLOUNT Co. TENN.

5-3