A.F.E. No.	Date Compl.	Desc. of Change
40158	8-28-25 5-31-52	Drainage Ditch Par. No. 5R. Ref. of Trk. #27

No.	GRANTOR	GRANTEE	INSTRUMENT	DATE	RECORDED	CUST. No.	REMARKS
5-R	J.B. COX AND WIFE	L&N.R.R.	DEED	8-28-25	DB3-P235-4224	12351	RIGHT TO OPEN AND M'TN. DRAINAGE DITCH ON LAND OF GRANTOR

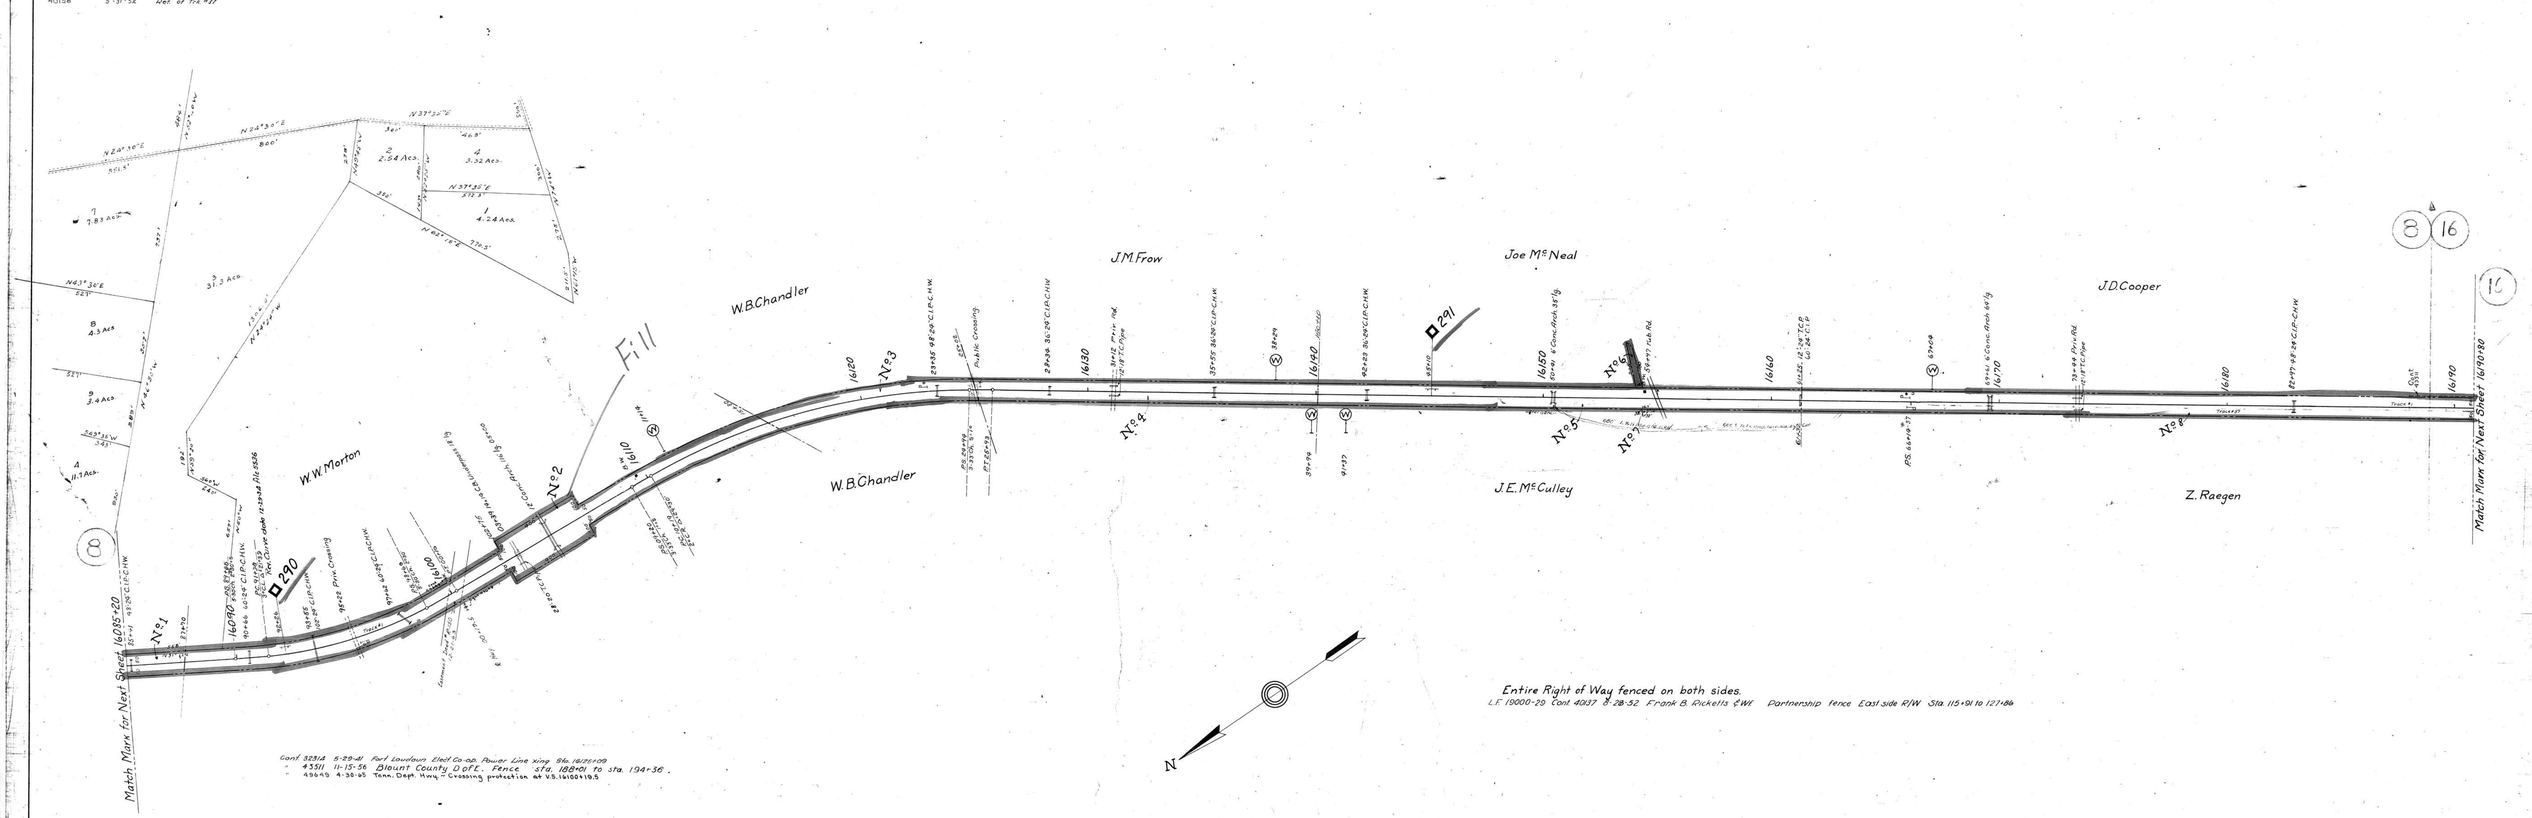

RIGHT OF WAY AND TRACK MAP
LOUISVILLE AND NASHVILLE R. R. CO.
KNOXVILLE DIVISION

STATION 16085+20 TO STATION 16190+80

SCALE- 1 INCH = 200 FT. JUNE 30 1917.

SHEET NO. 8 OF 21 OF KNOXVILLE DIVISION FROM SURVEY STATION 16085+20 TO SURVEY STATION 16190+80

OFFICE OF CHIEF ENGINEER, LOUISVILLE, KY.

005-022

VALUATION ENGINEER

V-29
8

29-8

BLOUNT CO. TENN.