A.F.E. No	Date Completed	Description of Change
8540	1-28-27	Rearrangement of Trails #39+40-39 ext. 800'
20892	8-22-36	Rot. of depot
34050	4-22-46	Inst. Spring Sw. at Sta. 16441+24, R.S. Trk. #40.

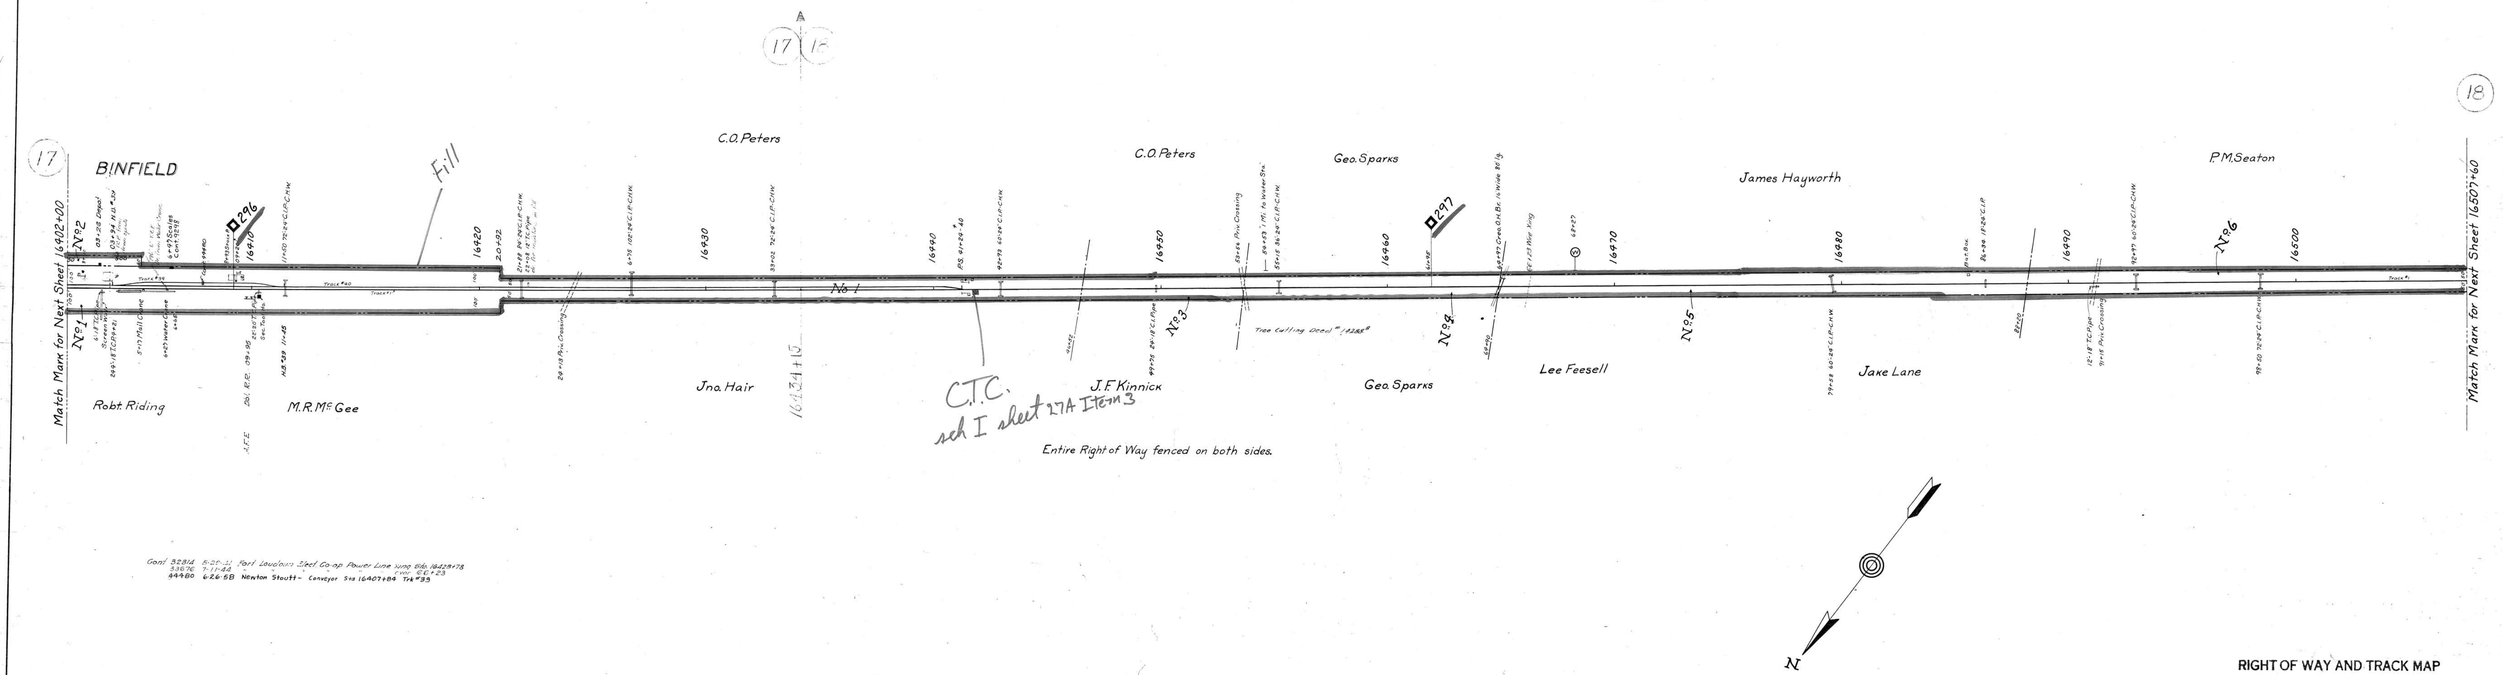

Conf 32814 8-20-31 Fort Loudoun Steel Co-op Power Line Xing Sta. 16428+78
33676 7-11-44 " " " " Cond. 60+23
44480 6-26-58 Newton Stoutt - Conveyor Sta 16407+84 Trk #33

RIGHT OF WAY AND TRACK MAP
LOUISVILLE AND NASHVILLE R. R. CO.
KNOXVILLE DIVISION
STATION 16402+00 TO STATION 16507+60
SCALE- 1 INCH = 200 FT. JUNE 30 1917.

SHEET NO. 11 OF 71 OF KNOXVILLE DIVISION FROM SURVEY STATION 16402+00 TO SURVEY STATION 16507+60

OFFICE OF CHIEF ENGINEER LOUISVILLE KY.

005-025

TRANSITION ENGINEER

29-11

BLOUNT CO. TENN.

V-29
11