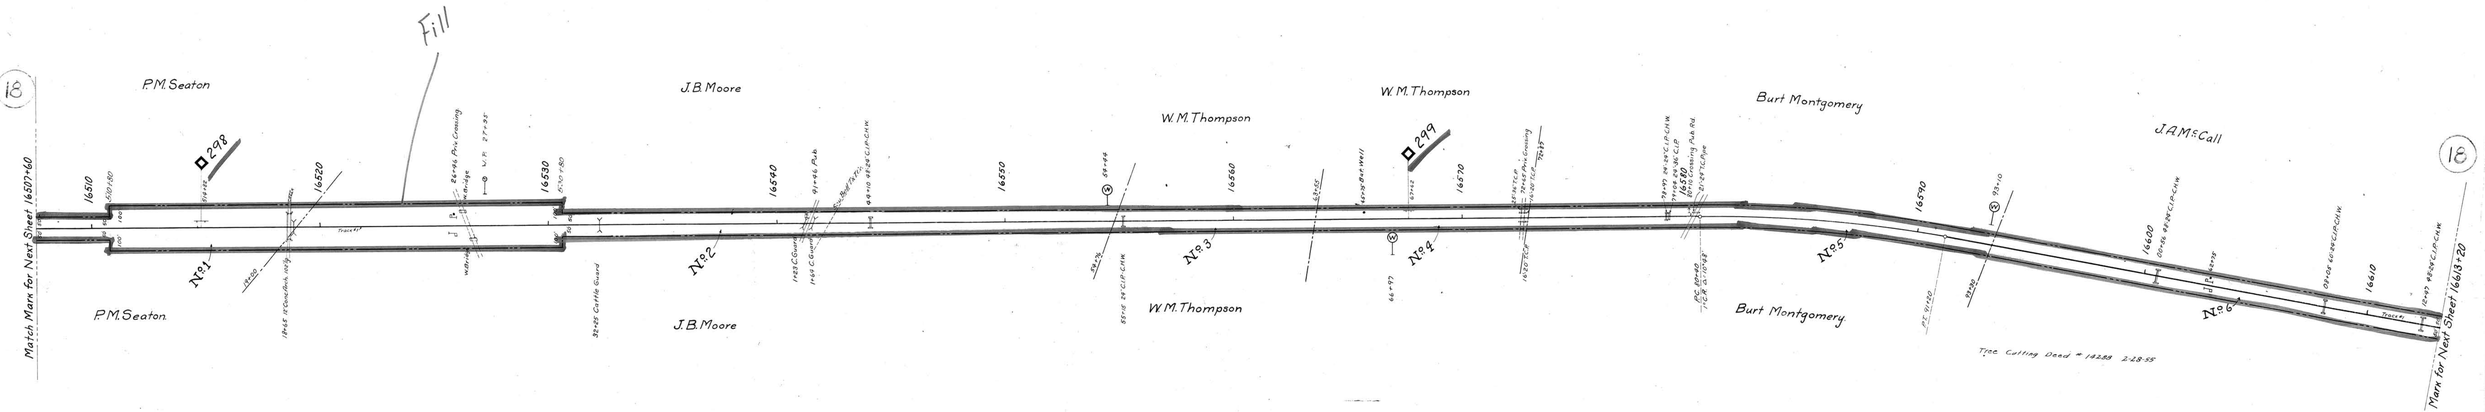

L.F. 35479 Cont. 36749 12-8-48 Fort Loudoun Elec. Coop. Wire x-ing at Sta. 16542+32.

Entire Right of Way fenced on both sides except on left from 19+54 to 54+97, 60+27 to 66+60 and on right from 32+25 to 72+90

N

RIGHT OF WAY AND TRACK MAP
LOUISVILLE AND NASHVILLE R. R. CO.
KNOXVILLE DIVISION

STATION 16507+60 TO STATION 16613+20

SCALE - 1 INCH = 200 FT. JUNE 30 1917.

SHEET NO. 12 OF 71 OF KNOXVILLE DIVISION FROM SURVEY STATION 16507+60 TO SURVEY STATION 16613+20.

OFFICE OF CHIEF ENGINEER, LOUISVILLE, KY.

D. McDermott
VALUATION ENGINEER

005-026

V-29
12

29-12

BLOUNT CO. TENN.