A.F.E. No.	Date Comp.	Description of Changes
34015	9-18-55	Rel. Money Guard Rail from Sta. 11623+49 to 11630+95
46313	6-24-55	Rel. depot, coal house and toilet
52669	11-10-60	REF. TRK. NO. 6.

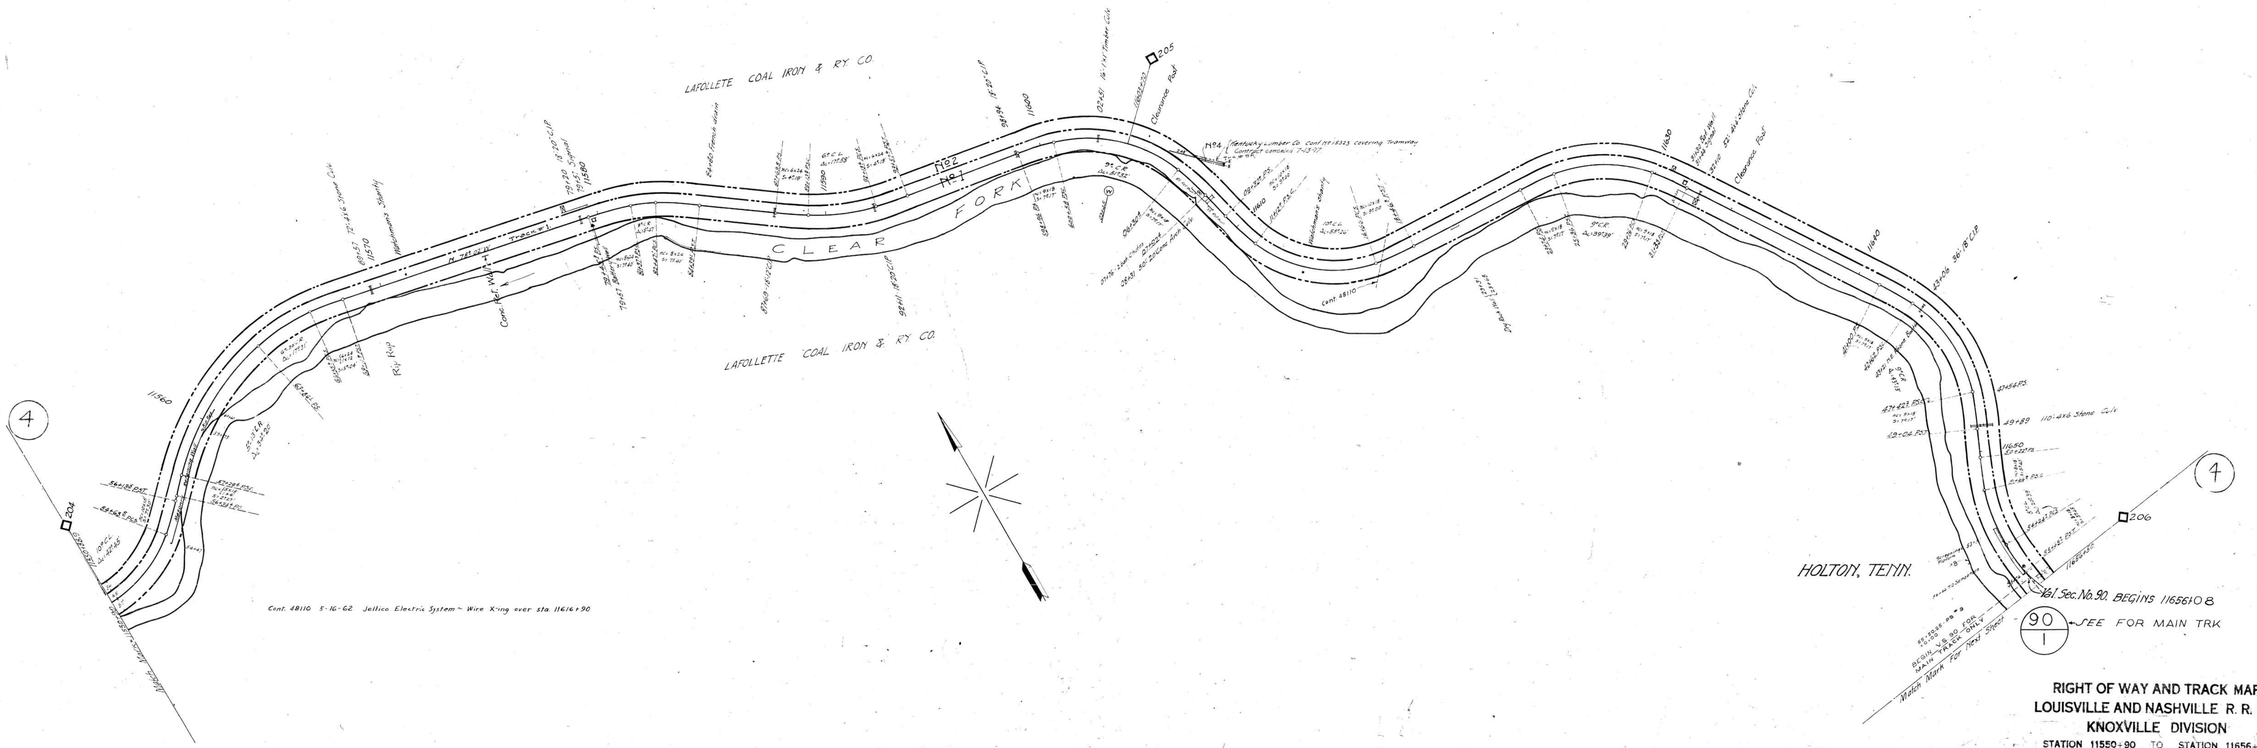

RIGHT OF WAY AND TRACK MAP
LOUISVILLE AND NASHVILLE R. R. CO.
KNOXVILLE DIVISION
STATION 11550+90 TO STATION 11656+50
SCALE- 1 INCH = 200 FT. JUNE 30 1917.
OFFICE OF CHIEF ENGINEER
LOUISVILLE KY.

Sheet No. 2 of 3 of Knoxville Division from Survey Station 11550+90 to Survey Station 11656+50

Valuation E

007-003

908/2

CAMPBELL CO., TENN.

908-2

13-1