A.F.E. No.	Date Completed	Description of Change.
7365	9-2-26	Const. of new water & coaling facilities
11339	8-28-28	Inst. of Box Car Sleeping Quarters at Chaska, Tenn. Sta. 1189 3+44
16213	9-2-31	Inst. of Signal Wire Tel. House at Sta. 0+452
18366	6-26-33	Plot of gdn. & bkg. and houses there on See also Q12.6681.
17621	3-3-34	" " Yower Trk. #31
19359	7-12-35	Const. of Mk. #2314.
22215	6-20-44	Rp. #264 ext. 15'
33464	1-15-46	Inst. Teenage disc on S bound Sig. #2101 and elect. switch target on existing Spring Switch.
34414	12-4-46	Inst. screening over coal pit at Chaska.
37204	1-22-49	Inst. necessary amount in Mech. Foreman's Office.
38413	1-23-50	Ret. 50,000 gal. water tank at 0+89 and const. 83,000 gal. water tank at 0+50
40175	5-31-52	Ext. crossover #26 and cinder pit
40319	1-25-51	Ext. at Track #27 (165' ext.) and other work.
41041	3-27-51	Rec. Box car cabin See Sta. 1193
42093	6-30-51	Modifying Signal Sta. 4+36
41463	11-30-51	Ret. Box Car Body & Frame Addition Sta. 0718.1
43734	5-21-53	Ins. Box Car Sleeping Quarters at Sta. 1189+44.
43734	5-21-53	Relay Yower Trk. Sta. 1191+35.
42410	7-15-53	Removal of 202' Crossover Trk. #22 Sta. 1189 3+00
41956	7-22-53	Retire Cinder Pit in Trk. #27 - Sta. 1193+86
46239	7-18-55	Retire coaling station and Trk. 28-A
44545	5-19-54	Retire water station facilities at Chaska.
43491	4-15-53	Ret. Box Car Hses
44050	2-19-54	Ret. " " " & Section Hse
47845	10-31-56	Ret. Agents Hse. & Lot
47965	10-14-57	Ret. Drinking Water Facilities
53605	11-30-61	Ret. Trk. #23-#23-A
55903	2-24-65	Ret. C.T.P. at all C.M.R. at Chaska

LAND SCHEDULE

No.	Grantor	Grantee	Instrument	Date	Record	Grs. No.	Remarks
8	LaFollette Coal & Iron	L.&N.R.R.Co.	Contract	Nov. 13, 1905		18849(4)	Class 2-B Land
9	do	do	Affidavit of possession			do.	do.
10							Possession Since 1904
1R	H. Lyon White	do	Deed	7-10-36		13780	Right to pipe water from Spring

"A" is "B" on Par. 5 Encr. H. Lyon White Cont. 21153 2-7-34

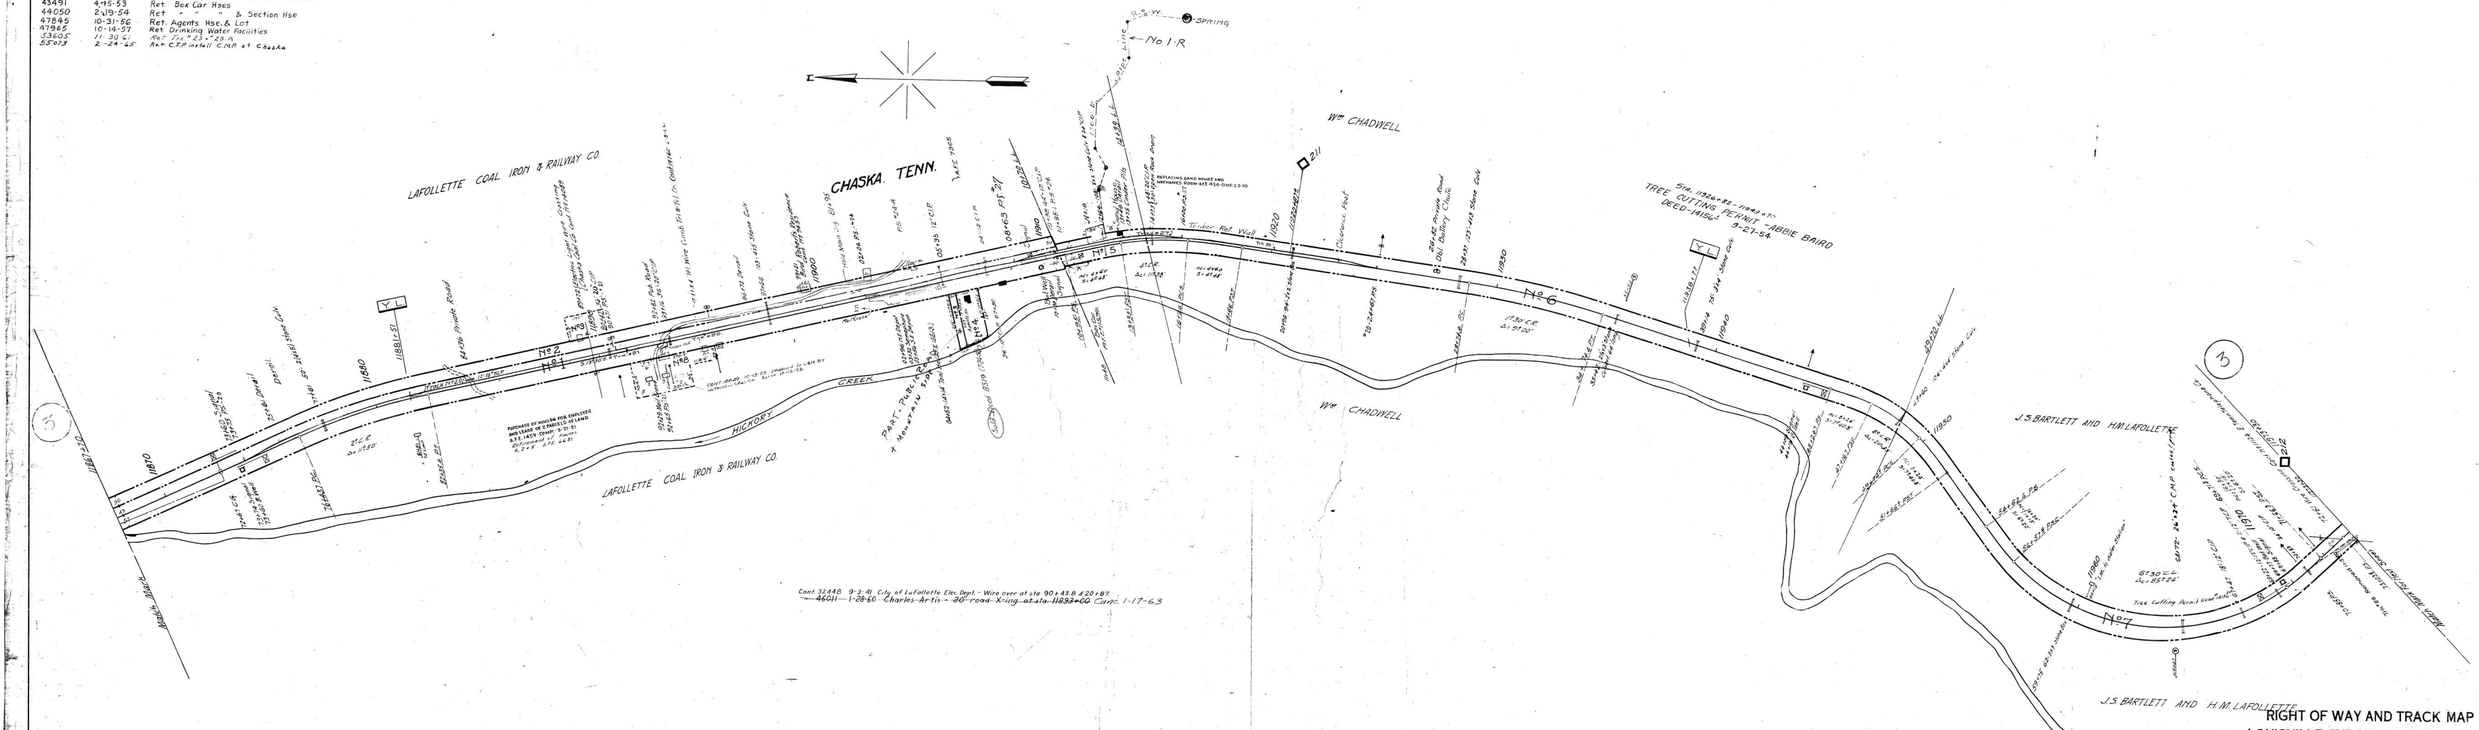

Sheet No. 3 of 39 of Knoxville Division from Survey Station 11867+70 to Survey Station 11973+30

RIGHT OF WAY AND TRACK MAP
LOUISVILLE AND NASHVILLE R. R. CO.
KNOXVILLE DIVISION

STATION 11867+70 TO STATION 11973+30

SCALE: 1 INCH = 200 FT. JUNE 30 1917.

OFFICE OF CHIEF ENGINEER, LOUISVILLE, KY.

Valuation Engineer

CAMPBELL CO., TENN.

007-008

V90 3

90-3