A.F.E. No.	Date Comp.	Description of Change
32665	11-28-44	Replace 12" C.I.P. with 33'-18" Conc. pipe at Sta. 12149+09.

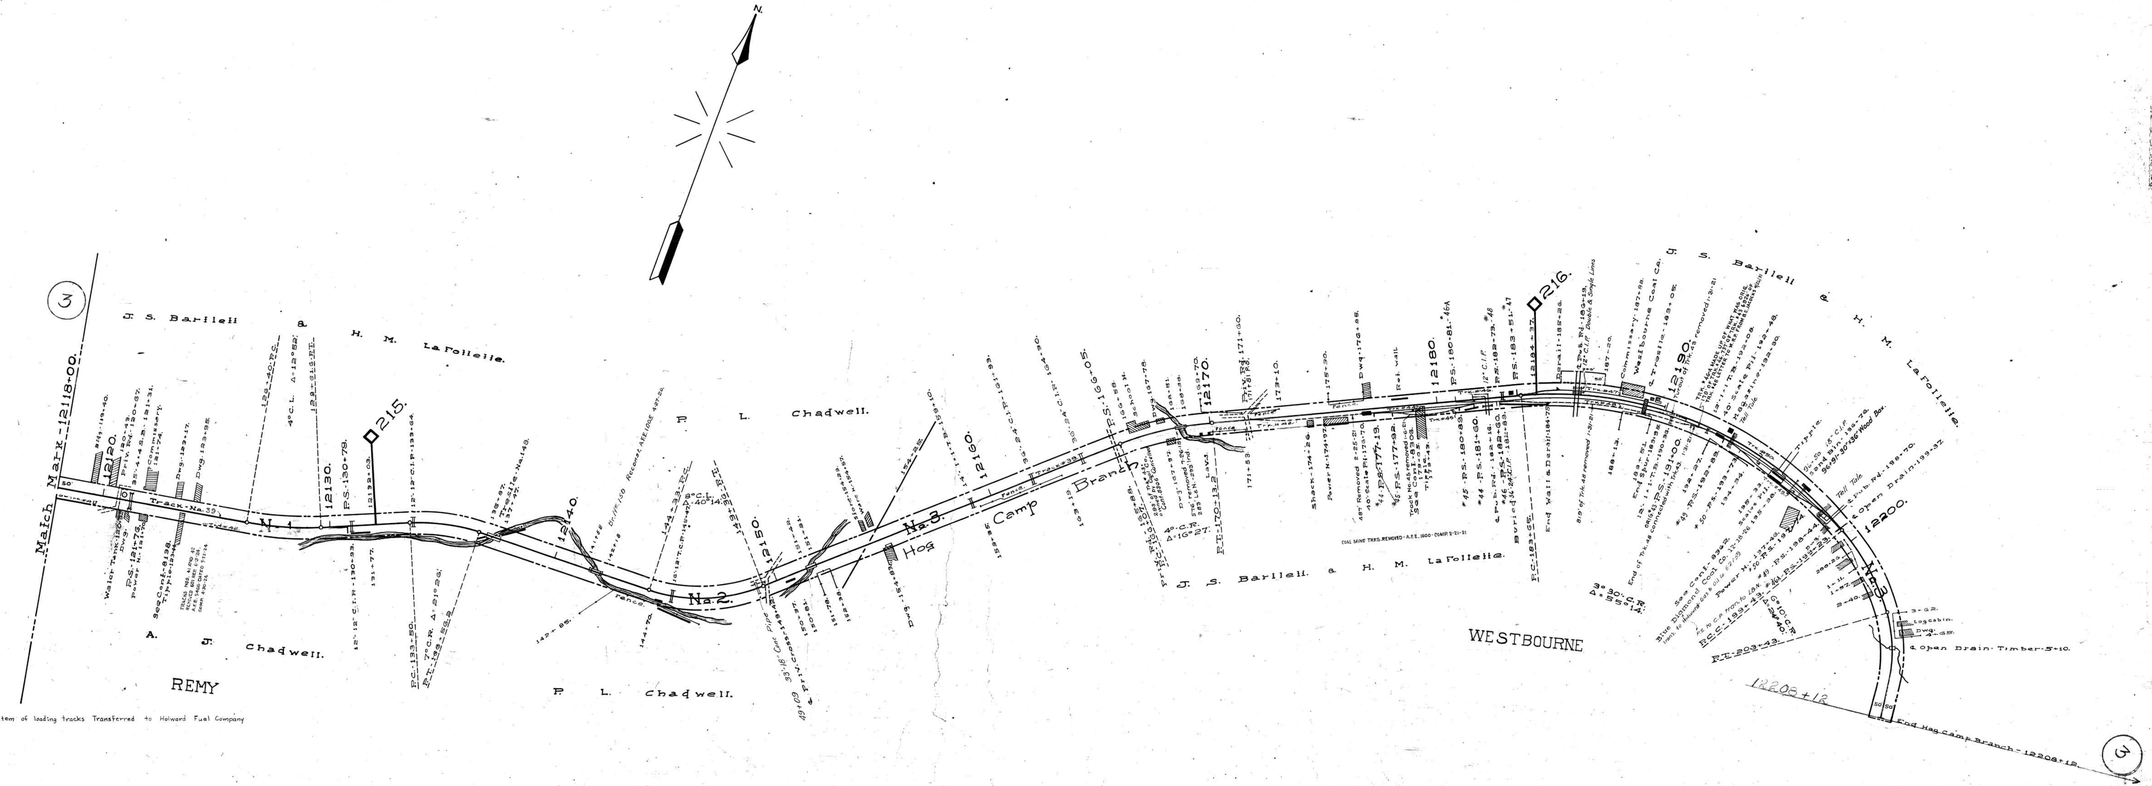

L.F.	Cont. No.	Date.	
698	8362-Z	4-10-62	The Holward Gas and Oil Co. Cont. covering a system of loading tracks Transferred to Holward Fuel Company

Sheet No. 5A of 39 of Knoxville Division from Surrey Station 12118+00 to Surrey Station 12208+12

Valuation Engineer

RIGHT OF WAY AND TRACK MAP
LOUISVILLE AND NASHVILLE R. R. CO.
KNOXVILLE DIVISION
HOG CAMP BRANCH

STATION 12118+00 TO STATION 12208+12

SCALE- 1 INCH = 200 FT. JUNE 30 1917.

OFFICE OF CHIEF ENGINEER, LOUISVILLE, KY.

V-90 5A

007-011

90-5A.

Campbell Co. Tenn.