A.F.E. No.	Date Comp.	Description of Change
13216	4-25-30	Const. of pipe line to sec. houses
5289	4-20-36	Const. of new Rail Sta. 12324.70 Const. 12324
21276	10-20-36	Rel. of Depot at Kilsyth
30526	1-29-41	Rel. Tel. 628A
33193	3-16-45	Inst. of colored light dwarf sig. at Sta. 12392+47
38469	9-8-49	Rel. 50,000 Gals. Tank & Two 3" Supply Pipes at Sta. 58+55
40257	5-31-52	Track # 2 Ga. extended 195.4' north
42359	3-12-53	Relife section house at sta. 12295+43
43010	6-30-53	Crossover track No. 3 retired at Y.S. 12370+81
44044	9-3-53	Retirement of Sec. Foremans House & 2 Sec. Lab. Houses Y.S. 12295+98
46938	12-5-55	Rel. Mail Crane at Sta. 12295.72

No.	Grantor	Grantee	Instrument	Date	Record		Cust. No.	Area	Remarks
1-8	Prior to 6-30-17								
9	Louis Francis et al.	L & N. R.R. Co.	Deed	Oct. 11, 1950	D.B. 117 P. 486	Oct. 25, 1950	13878	1.53 Acres	R/W.

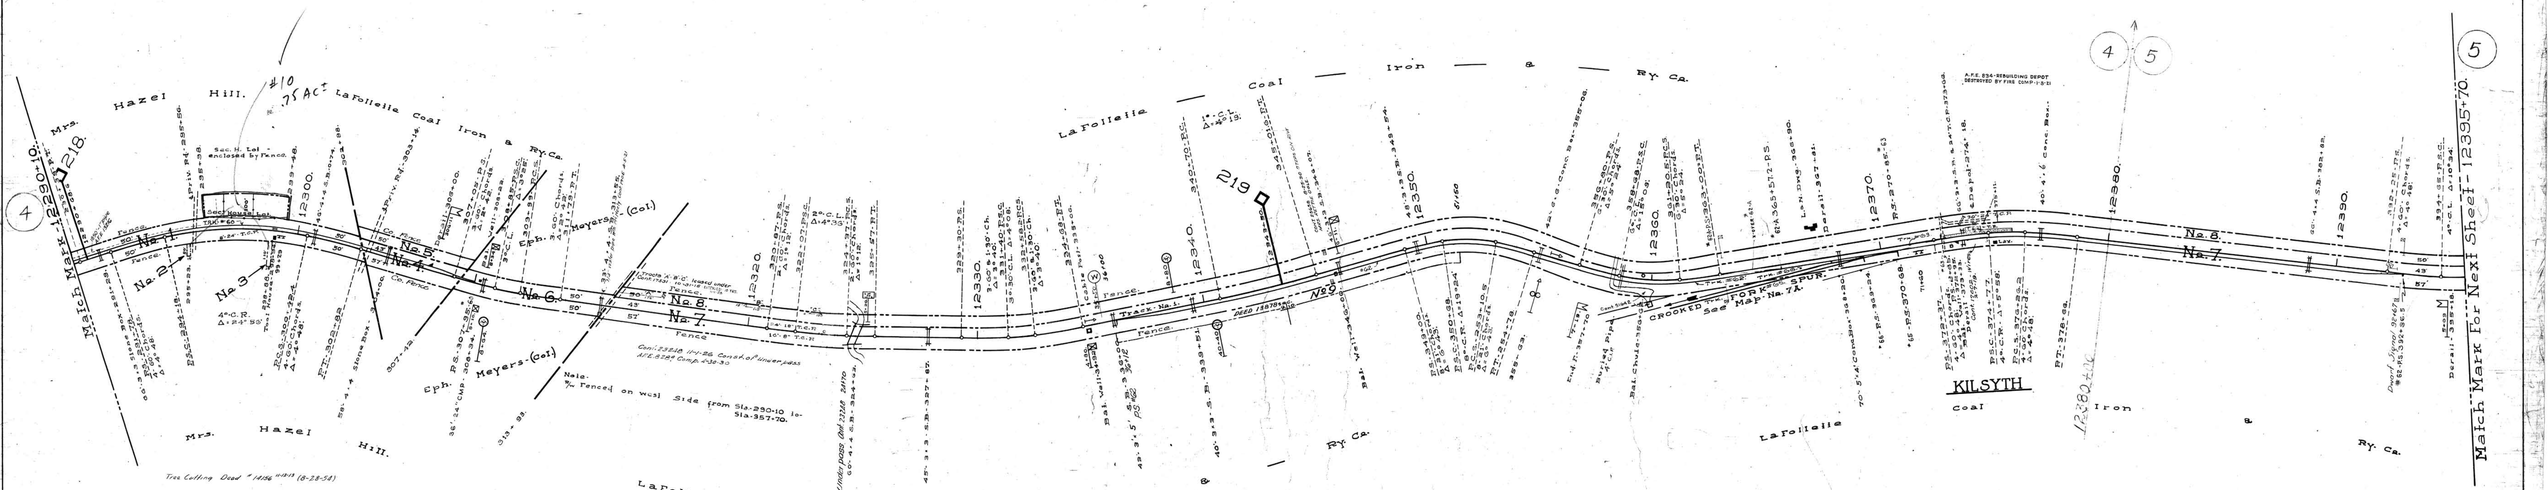

Cont.			
27740	9-26-34	Francis Gem Coal & Coke Co. Tel. wire xing thru U.P. 12358.150 Const. 9-9-31
" 27860	8-17-34	Hurry Lamp house @ par. 8 64x360 69+12.6 to 72+12.6 Ed. E. Line Const. 1936
" 28198	4-11-35	Rock chippers pile box & garage mac on par. 8
" 32102	1-15-41	Elec. Dept. City of LaFollette - power lines over at 335+07.4 & at 370+69.5 & at 380+67.9
" 32449	8-2-41	" " " " " " " - 349+46.
27560	~~7-19-59~~ 12-15-49	Sou. Bell T&T Co. 16 telephones - 2645.5' of M.P. Con. To 1937.5' N of M.P. C-220 (Const. 12-15-49)
" 17531	10-23-39	Highway Commissioners of Campbell Co. - Lease 3 Tracts of Land in Parcel #8 - Trans. to Campbell County Highway Dept. 11-6-58
" 51642	12-3-58	Sycamore Coal Co. - Road Crossing, Unloading Dock, and 350 sq. yds. w.s.

Sheet No. 7 of 39 of Knoxville Division from Survey Station 12290+10 to Survey Station 12395+70

Valuation Engineer

RIGHT OF WAY AND TRACK MAP
LOUISVILLE AND NASHVILLE R. R. CO.
KNOXVILLE DIVISION

STATION 12290+10 TO STATION 12395+70

SCALE- 1 INCH = 200 FT. JUNE 30 1917.

OFFICE OF CHIEF ENGINEER, LOUISVILLE, KY.

(10)

Y-90 / 7

007-013

90-7

Campbell Co.-Tenn.