AFE No.	Date Comp.	Description of change
36868	11-19-47	Refiring Money guard rails 244 ft north of M.P. 221 extending south 566 ft., 447' south of M.P. 221 extending south 590 ft.

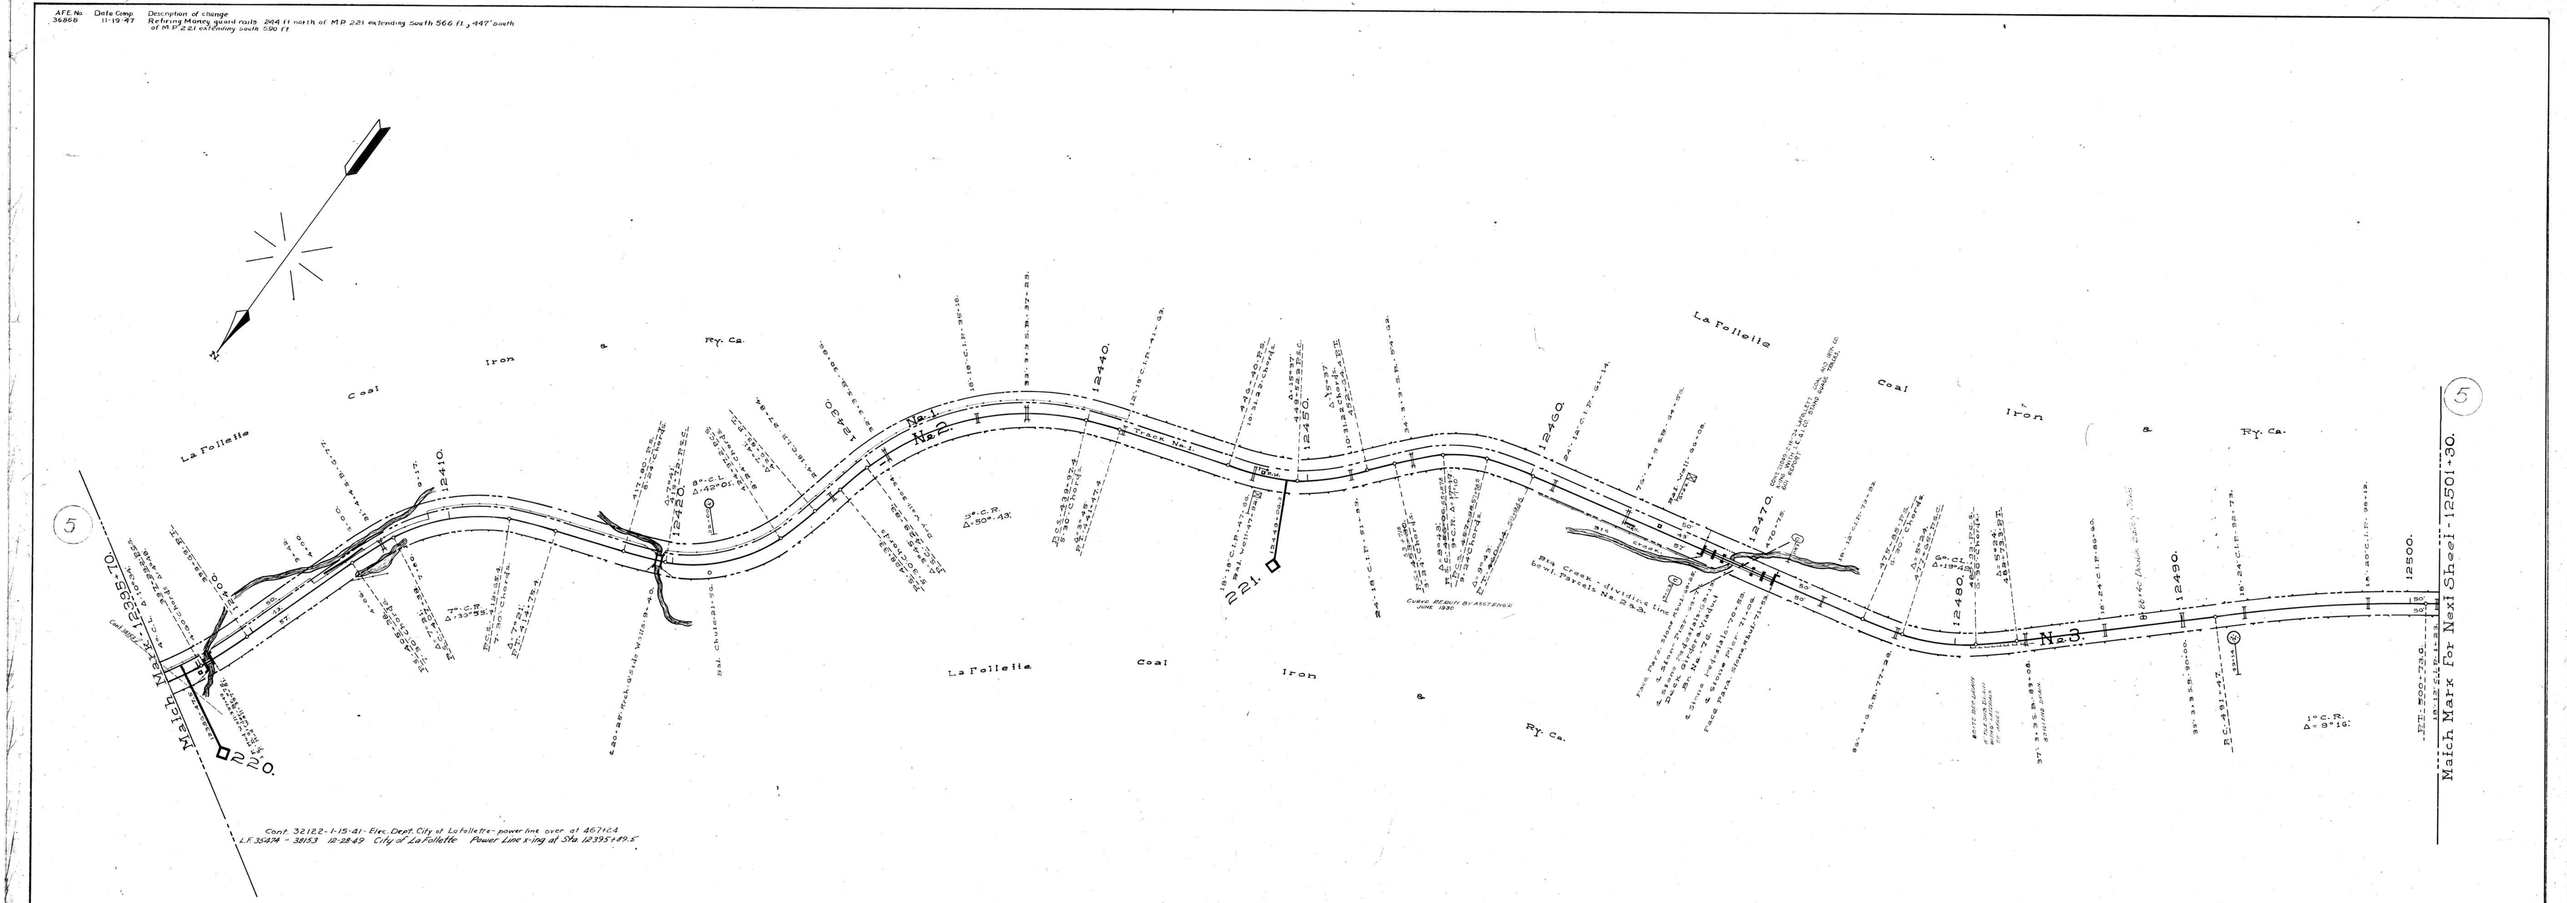

Sheet No. 8 of 39 of Knoxville Division from Survey Station 12395+70 to Survey Station 12501+30

Valuation Engineer

RIGHT OF WAY AND TRACK MAP
LOUISVILLE AND NASHVILLE R. R. CO.
KNOXVILLE DIVISION

STATION 12395+70 TO STATION 12501+30

SCALE- 1 INCH = 200 FT. JUNE 30 1917.

OFFICE OF CHIEF ENGINEER, LOUISVILLE KY.

007-015

V-90
8

90-8

Campbell Co. Tenn.