A.F.E. No.	Date Completed	Description of Change
7741	8-31-26	Const. of fence mile 230
8153	1-16-27	Const of new well at sta 851+20
23266	11-3-37	Rel of Depot
33606	1-3-39	Const rail along other side of main 38'+58 to 12812+48
40895	5-31-52	Track #27 extended South, 2120' (Rel 909)
42757	2-21-55	Rel. Section House, Toilets, Wells and Cisterns
44516	12-2-53	Excavation to improve public road Xing @ Sta 30+00
56660	3-24-66	Const. 28' prestr timber x'ing Sta. 12851+26
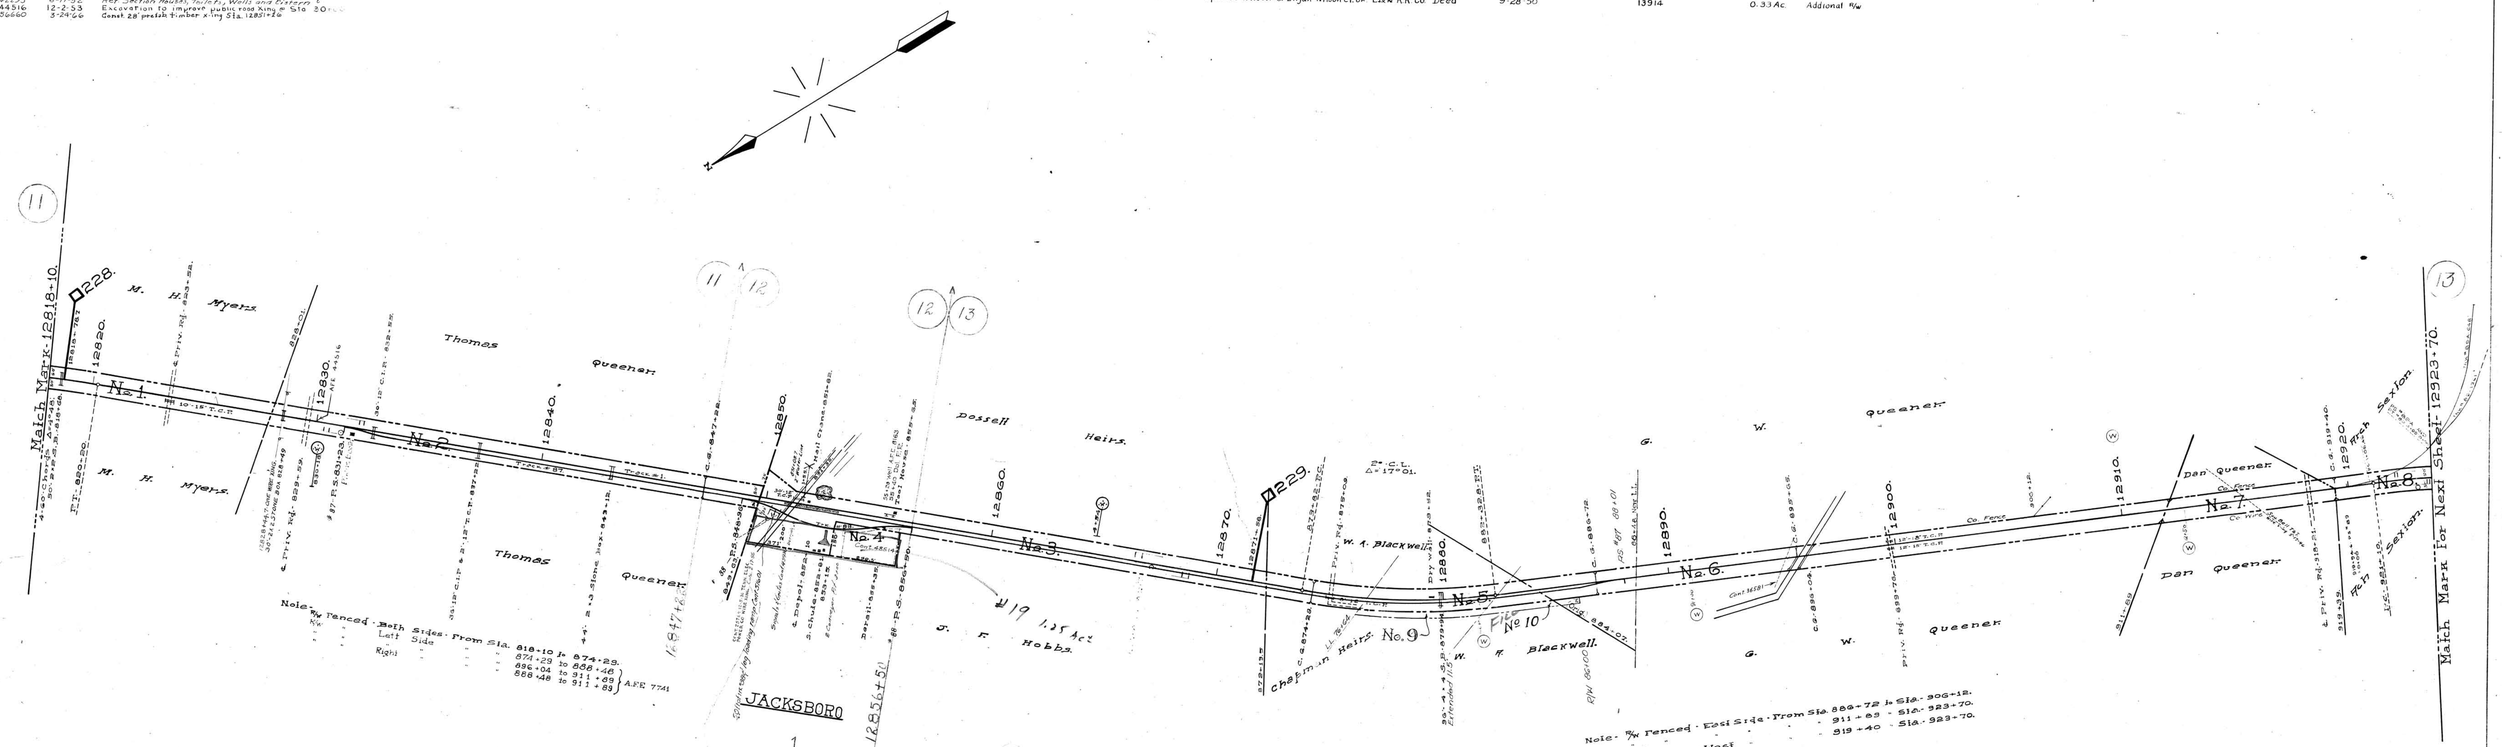
No.	Grantor	Grantee	Inst.	Date	Record	Cust. No.	AFE	Area	Remarks
9	Everett Gaylor	L&N R.R.Co.	Deed	11-14-50	88-9-72 110/1/73	13895		0.33 Ac.	
10	Cynthia Wilson & Elijah Wilson et.ux.	L&N RR Co.	Deed	9-28-50		13914		0.33 Ac.	Addional R/W