A.F.E. No.	Date Completed	Description of Change
43306	10-23-53	Rebuilt Br. # 126 - Replaced B. D. Pile Trestle with Reinf. Conc. B. D. Trestle - 3 Panels.
43307	8-13-54	" " # 128 " " " " " " " " " - 4 panels

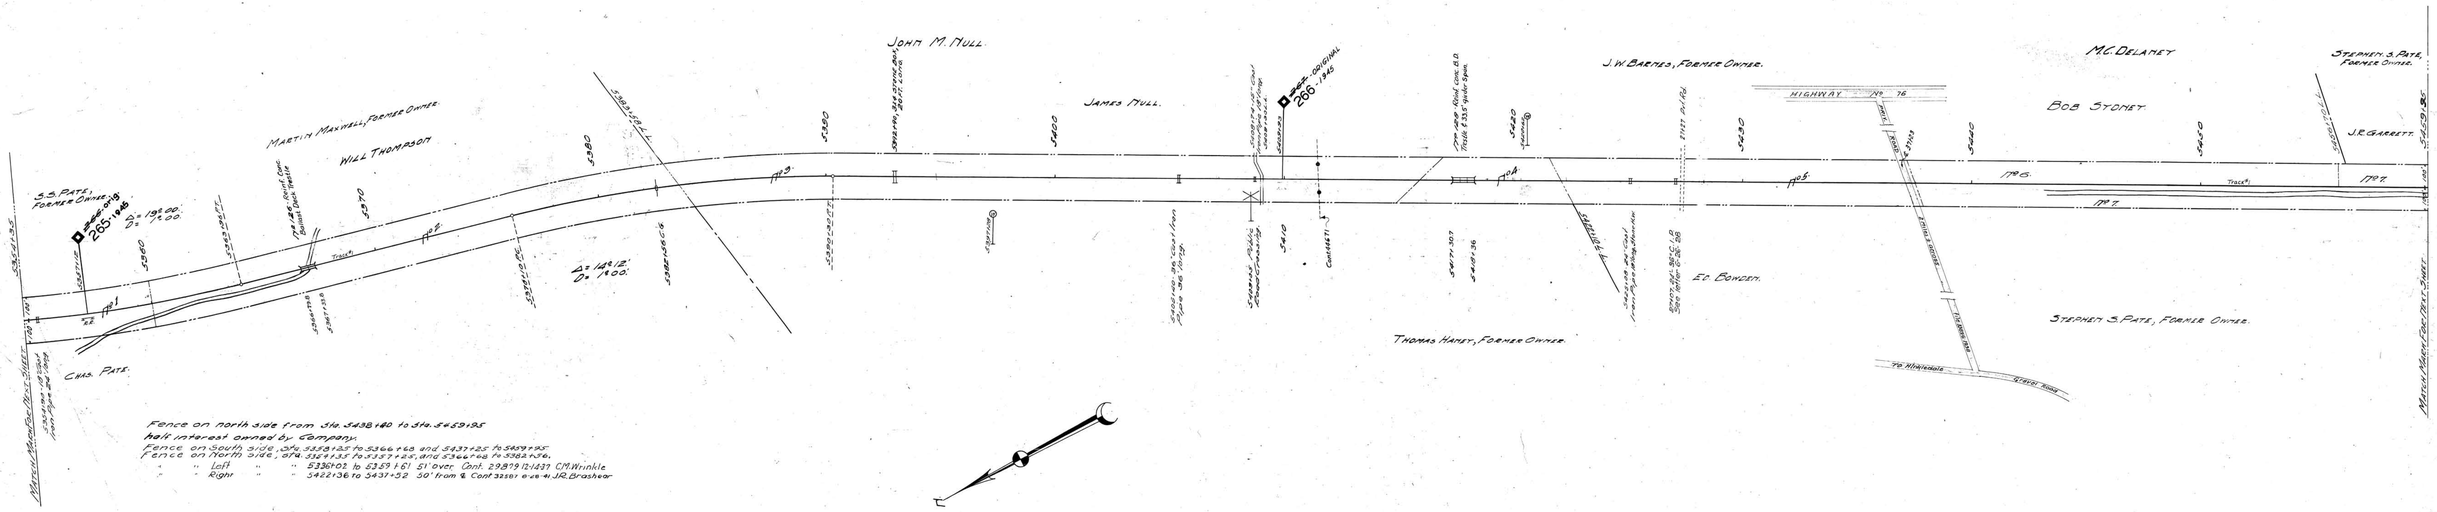

Fence on north side from Sta. 5438+40 to Sta. 5459+95
half interest owned by Company.
Fence on South side, Sta. 5358+25 to 5366+68 and 5437+25 to 5459+95.
Fence on North side, Sta. 5354+35 to 5357+25, and 5366+68 to 5382+36.
" " Left " " 5336+02 to 5359+61 51' over Cont. 29879 12-14-37 C.M. Wrinkle
" " Right " " 5422+36 to 5437+52 50' from ℄ Cont. 32587 6-26-41 J.R. Brashear

L.F. 27349 Cont. 44671 9-12-58 Carroll County Board of Utilities - Wire X-ing over sta. 5411+49

Sheet No. 52 of 111 of Memphis Line from Survey Station 5354+35 to Survey Station 5459+95

Valuation Engineer

RIGHT OF WAY AND TRACK MAP
LOUISVILLE AND NASHVILLE R. R. CO.
MEMPHIS LINE

STATION 5354+35 TO STATION 5459+95

SCALE 1 INCH = 200 FT.

OFFICE OF CHIEF ENGINEER
LOUISVILLE, KY.

009-035

V.25
52

25-52

CARROLL COUNTY, TENN.