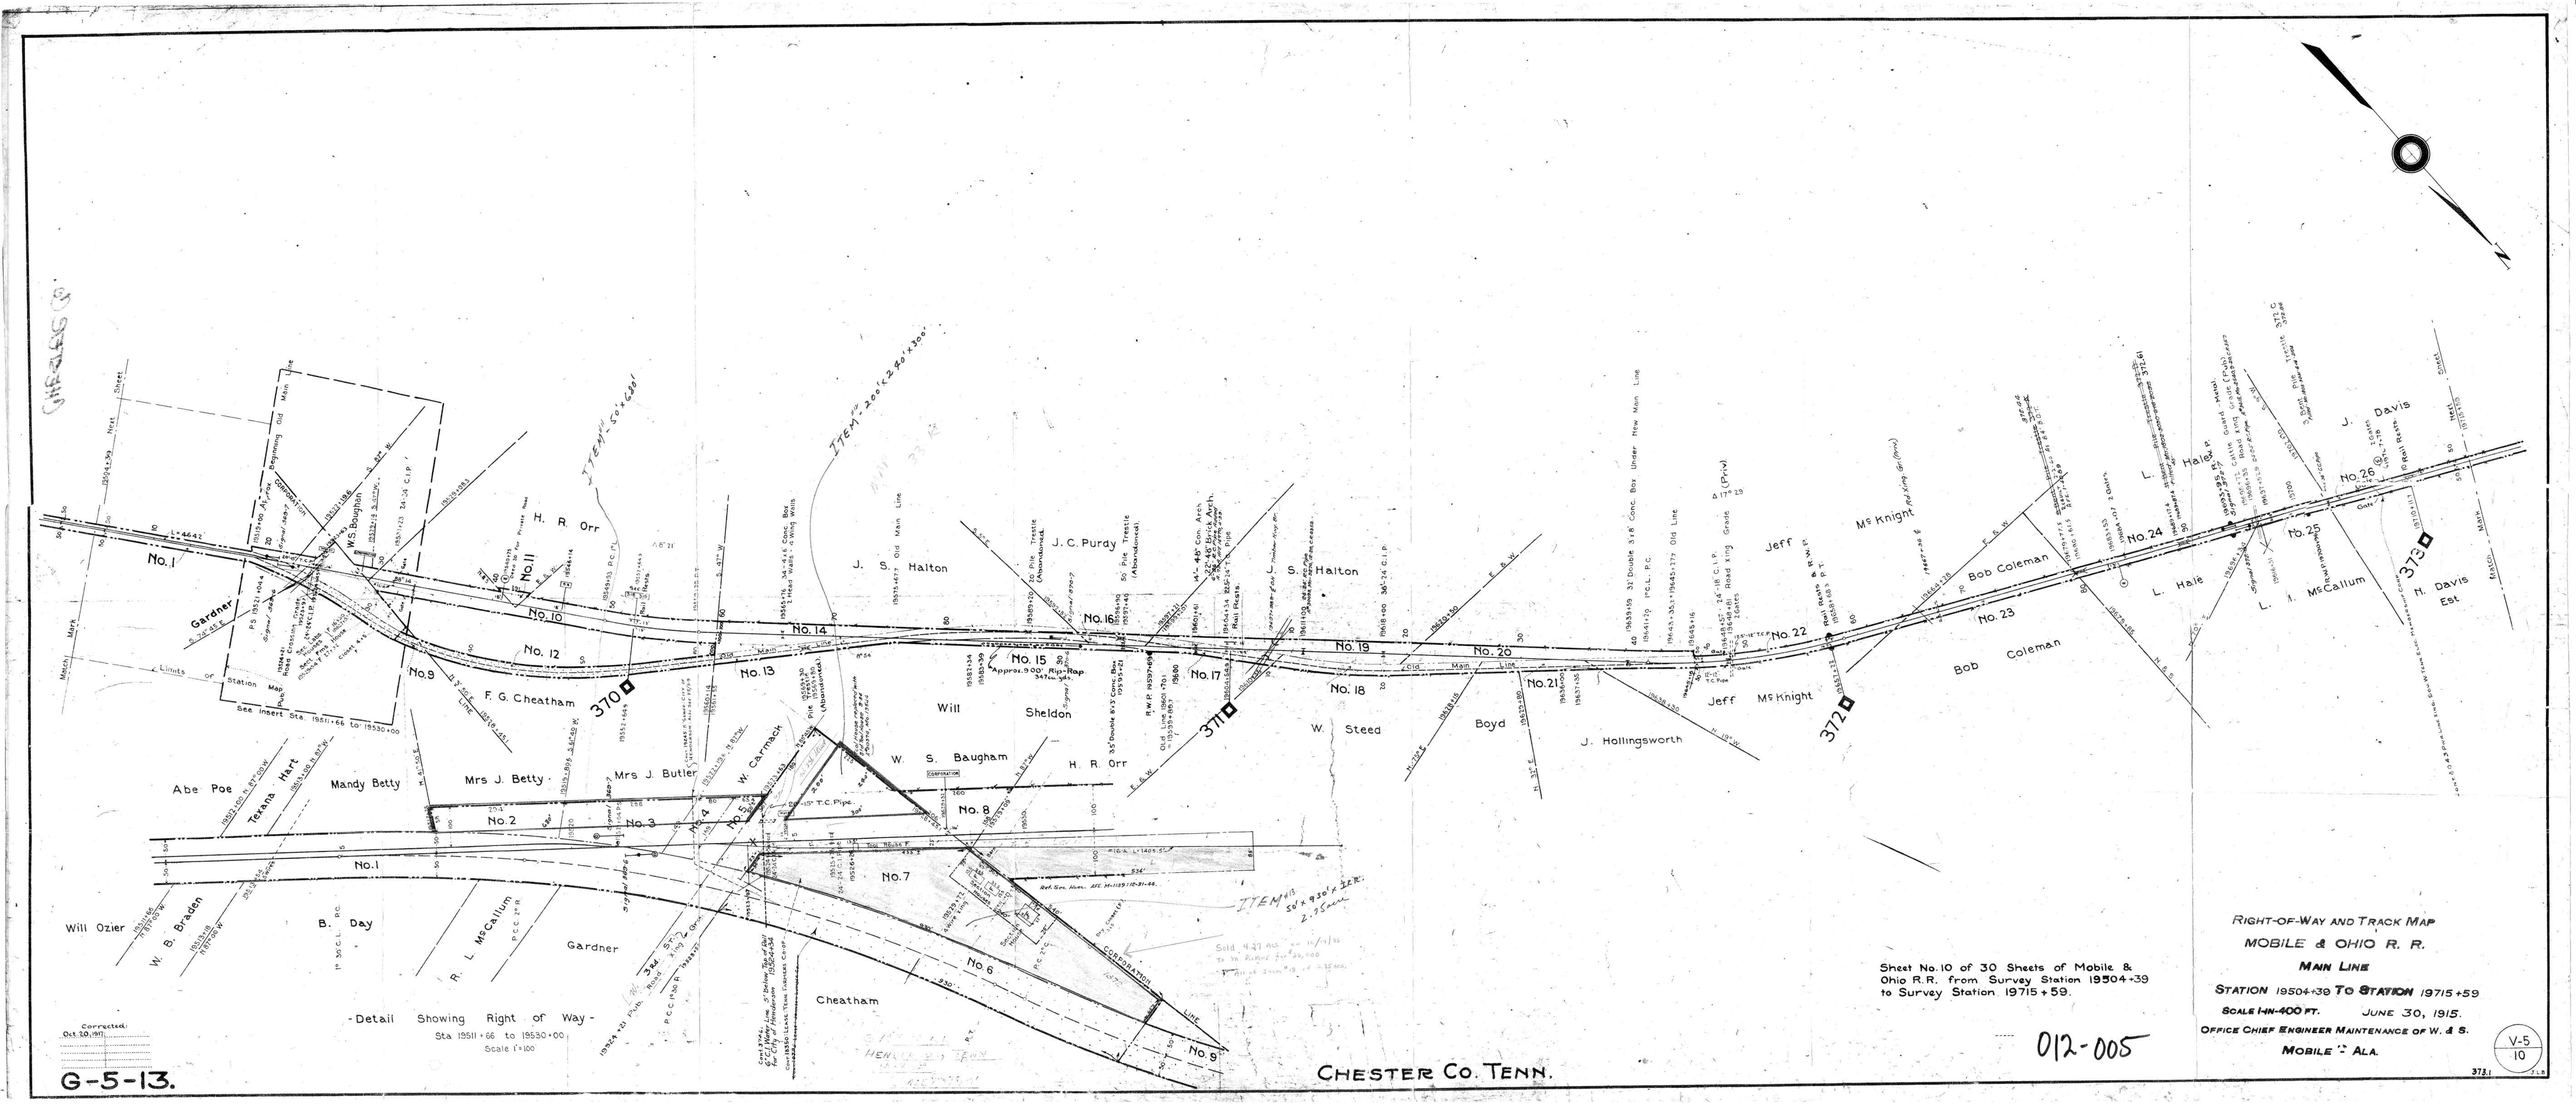

RIGHT-OF-WAY AND TRACK MAP
MOBILE & OHIO R. R.
MAIN LINE
STATION 19504+39 TO STATION 19715+59
SCALE 1-IN-400 FT.
JUNE 30, 1915.
OFFICE CHIEF ENGINEER MAINTENANCE OF W. & S.
MOBILE - ALA.
Sheet No. 10 of 30 Sheets of Mobile & Ohio R.R. from Survey Station 19504+39 to Survey Station 19715+59.
012-005
V-5
10
CHESTER CO. TENN.
G-5-13.
Corrected: Oct. 20, 1917
- Detail Showing Right of Way -
Sta 19511+66 to 19530+00
Scale 1"=100'
Limits of Station Map
See Insert Sta. 19511+66 to 19530+00
Gardner
W. S. Baugham
H. R. Orr
J. S. Halton
J. C. Purdy
F. G. Cheatham
Will Sheldon
W. Steed
Boyd
J. Hollingsworth
Jeff McKnight
Bob Coleman
L. Hale
L. I. McCallum
N. Davis Est
J. Davis
Abe Poe
Texana Hart
Mandy Betty
Mrs J. Betty
Mrs J. Butler
W. Carmack
Will Ozier
W. B. Braden
B. Day
R. L. McCallum
Cheatham
370
371
372
373
No. 1
No. 2
No. 3
No. 4
No. 5
No. 6
No. 7
No. 8
No. 9
No. 10
No. 11
No. 12
No. 13
No. 14
No. 15
No. 16
No. 17
No. 18
No. 19
No. 20
No. 21
No. 22
No. 23
No. 24
No. 25
No. 26