AFE No	DATE	DESCRIPTION OF CHANGE
841	7-31-21	Rebuilding Br. #14
842	" " "	" " #11
863	" " "	" " #15
885	" " "	" " #13
895	" " "	" " #12
8794	12-31-26	Trks. 3, 7, 7A, 18, 28, 10, 11, 11A, 12, 12A, & 13 trans. non carrier to carrier
12606	5-16-29	Replacing 36" CIP with 6' bal. deck waterway Sta. 323+58
15071	1-20-32	Rel. of tracks 6 and 7
19978	2-4-36	" " " 3, 4 & 5 & par. 2
19997	5-21-36	" " " 15, 16 & par. 5, 6, 7
23816	2-17-38	Const. trk. #32
24697	10-31-38	Trks. 31 & 33 off trk. 20 Sta. 4+41
27265	9-31-40	Rel. N. TO #32 and extend north to connect trk. #82 on Val. Sec. 85-B
30539	3-22-43	Const. trk. #31
31455	11-11-43	Trks. #10, 11, 11A shifted, trks. 12 & 12A removed, trk. #34 const.
35470	6-29-46	Replace 18"-12" CIP w/ Sta. 375 1966 with 16" of 24" Corr. I Pipe
39039	9-28-49	Tenn. Valley Collieries Changes to trks. #32, #33 trk. #33, 381'lg.
47582	10-18-56	Relier water facilities at Fork Ridge, Tenn.
47731	11-18-56	Const. Trk. #15 Sta. 322+90
49582	11-5-6	Rem. Con. Trks.
53172	1-14-58	Ret. Trks. 10, 11, 22 & 23
	3-25-59	Rem. Trk. #8 231' lg.

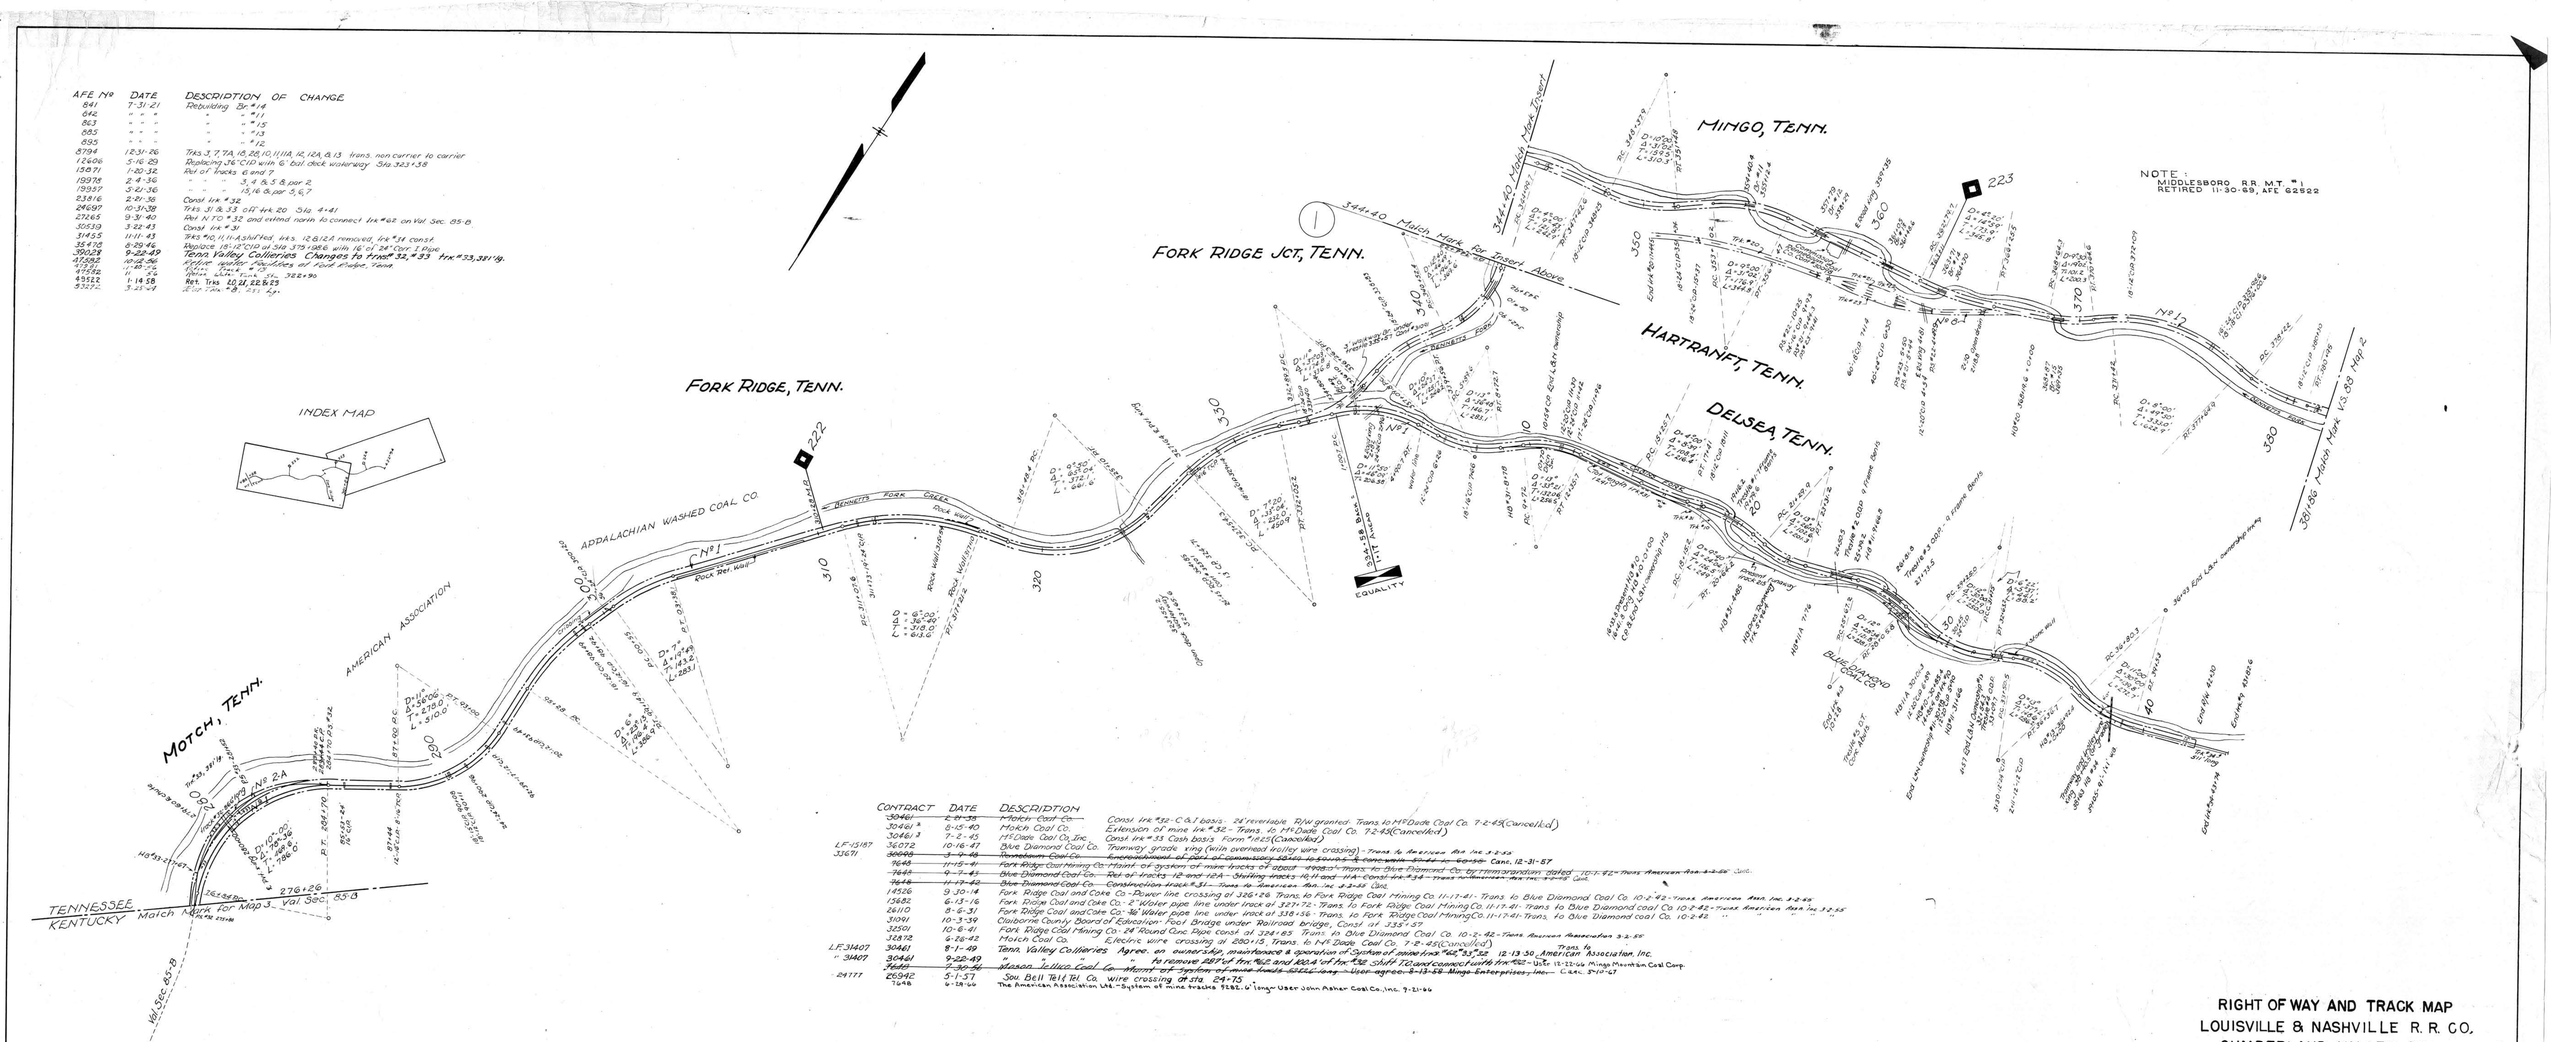

CONTRACT	DATE	DESCRIPTION
30461	~~2-21-38~~	~~Makin Coal Co.~~ Const. trk. #32 - C.&I. basis. 24' reversible R/W granted. Trans. to M.F. Dade Coal Co. 7-2-45 (Cancelled)
30461 A	8-15-40	Makin Coal Co. Extension of mine trk. #32 - Trans. to M.F. Dade Coal Co. 7-2-45 (Cancelled)
30461 B	7-2-45	M.F. Dade Coal Co., Inc. Const. trk. #33 Cash basis Form #1825 (Cancelled)
LF-15187 33671	10-16-47	Blue Diamond Coal Co. Tramway grade xing (with overhead trolley wire crossing) - Trans. to American Ass. Inc. 3-2-55
36072	~~3-9-48~~	~~Hardburn Coal Co. Replacement of part of Commissary 52' to be built 6' long with 8' x 8' Gable~~ Canc. 12-31-57
7646	11-15-41	Fork Ridge Coal Mining Co. Maint. of system of mine tracks of about 4900+- Trans. to Blue Diamond Co. by transportation dated 10-1-42 - Trans. American Ass. Inc. 3-2-55 Canc.
7646	9-7-45	Blue Diamond Coal Co. Rel. of tracks 12 and 12A - Shifting tracks 10, 11 and 11A - Const. trk. #34 - Trans. to American Ass. Inc. 3-2-55 Canc.
7646	11-13-45	Blue Diamond Coal Co. Construction track #31 - Trans. to American Ass. Inc. 3-2-55 Canc.
14526	9-30-14	Fork Ridge Coal and Coke Co. - Power line crossing at 326+26 Trans. to Fork Ridge Coal Mining Co. 11-17-41 - Trans. to Blue Diamond Coal Co. 10-2-42 - Trans. American Ass. Inc. 3-2-55
15882	6-13-16	Fork Ridge Coal and Coke Co. - 2" Water pipe line under track at 327+72 - Trans. to Fork Ridge Coal Mining Co. 11-17-41 - Trans. to Blue Diamond coal Co. 10-2-42 - Trans. American Ass. Inc. 3-2-55
26110	8-8-31	Fork Ridge Coal and Coke Co. - 36" Water pipe line under track at 318+36 - Trans. to Fork Ridge Coal Mining Co. 11-17-41 - Trans. to Blue Diamond coal Co. 10-2-42 " " "
31091	10-3-39	Claiborne County Board of Education - Foot Bridge under Railroad bridge. Const. of 3.53' x 27'
32501	10-6-41	Fork Ridge Coal Mining Co. - 24" Round Conc. Pipe const. at 324+83 Trans. to Blue Diamond Coal Co. 10-2-42 - Trans. American Association 3-2-55
32872	6-28-42	Motch Coal Co. Electric wire crossing at 290+13 Trans. to M.F. Dade Coal Co. 7-2-45 (Canceled)
LF 31407	30461	8-1-49 Tenn. Valley Collieries Agree. on ownership, maintenance & operation of Spur of approx 466' & 75' Trans. to 12-13-50 American Association, Inc.
" 31407	30461	9-22-49 " " to remove 287' of trk. #82 and 180' of trk. #82 shift 70' and connect with trk. #82 - Use 12-22-66 Mingo Mountain Coal Corp.
24777	~~7646~~	~~7-20-56 Mason Lettice Coal Co. Maint. of system of mine tracks 5282' long - User agree. 8-13-58 Mingo Enterprises, Inc.~~ Canc. 5-10-67
	26942	5-1-57 Sou. Bell Tel. & Tel. Co. wire crossing at sta. 24+75
	7648	6-28-66 The American Association Ltd. - System of mine tracks 5282' - 6' long - User John Asher Coal Co., Inc. 7-21-66

CLAIBORNE CO., TENN.

V88-1

RIGHT OF WAY AND TRACK MAP
LOUISVILLE & NASHVILLE R. R. CO.
CUMBERLAND VALLEY DIV.
MIDDLESBOROUGH R.R.

STATION 276+26 TO STATION 381+86
SCALE: 1" = 1 INCH = 200 FEET JUNE 30, 1917
OFFICE OF CHIEF ENGINEER
LOUISVILLE, KY.
Redrawn Sept. 15, 1948 JCO.

V88
1

013-003

13-1