A.F.E. No.	Date comp.	Description of change
6631	6-17-25	12'x120' Addition to Fruit shed
7558	8-4-26	16'x20' Ext to Fruit shed.
12456	9-12-29	Widening Fruit shed 14'6" Sed. of 40'
9098	10-13-28	Reconst. of Bulk
29803	7-6-42	Rel. of 60' Trs. #237. Pres. L. = 474'
41954	4-17-53	Bridge No. 196, Mile 303. rebuilt with rein. conc. ballast deck trestle
46818	6-15-57	Ret. Screening platform sta. 7344+88.
54944	1-8-63	Ret. Fruit Shed

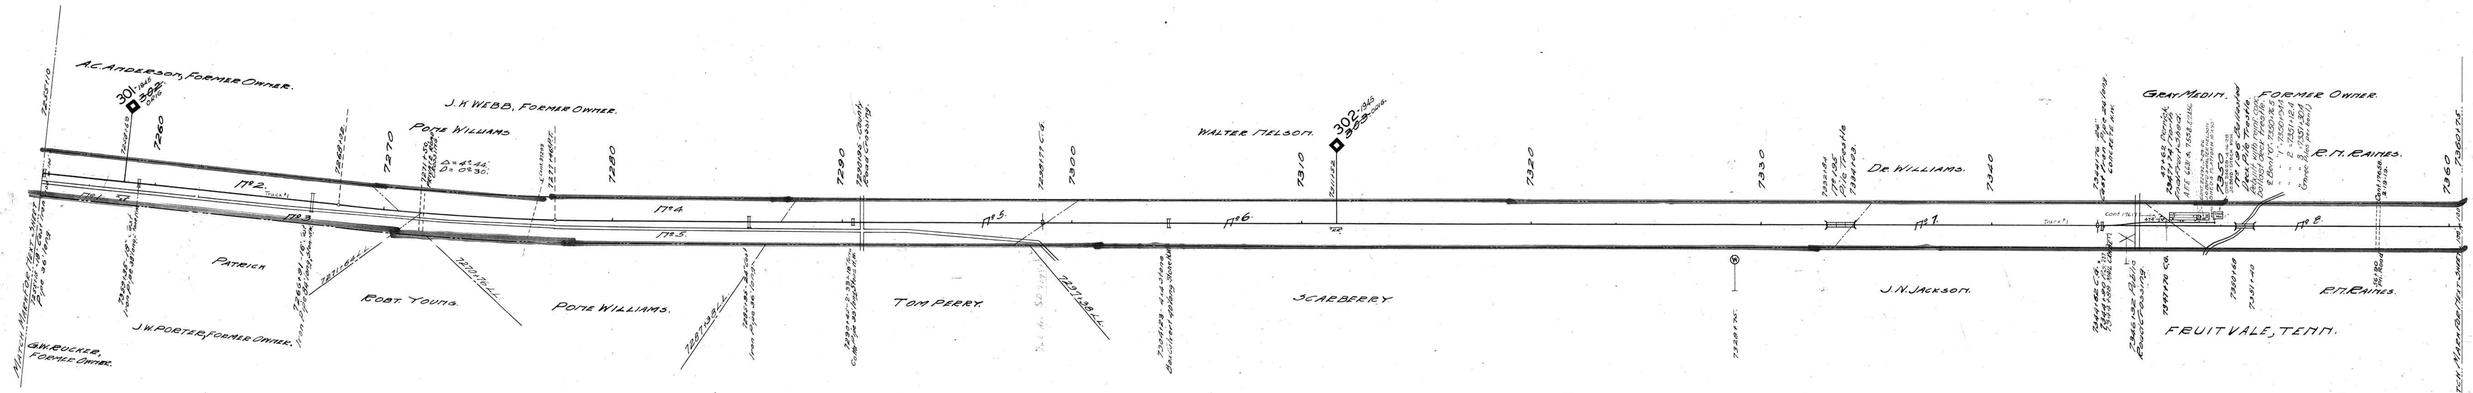

Fence on both sides of track from Sta. 7298+77 to Sta. 7344+62 and from Sta. 7351+70 to Sta. 7360+75 owned by R.R. Company.

L.F.	Cont.			
31676	37293	Gibson Co. Elect. Membership Corp.	2 Wires over at 276+49	
12170	39084	5-29-51 J.O. Boyd	Lease of space 85'x34' in Fruit Shed	
"	"	5-2-52 " "	" " " 2890 Sq.Ft. " "	

Sheet No. 70 of 111 of Memphis Line from survey station 7255+15 to survey station 7360+75

Valuation Engineer

RIGHT OF WAY AND TRACK MAP
LOUISVILLE AND NASHVILLE R. R. CO.
MEMPHIS LINE

STATION 7255+15 TO STATION 7360+75

SCALE 1 INCH = 200 FT.

OFFICE OF CHIEF ENGINEER
LOUISVILLE, KY.

017-018

25-70

CROCKETT COUNTY, TENN.