A.F.E. No.	Date Completed	Description of Change.
7589	5-4-90	Const. of Trk. for The Texas Co. *C/A
8014	7-19-90	Const. of Trk. *63A Rd. 16 C.R. (88)
4444	11-29-91	Trust of Wed. Trk. *63A
1444	11-11-93	Rel. of signal tower 9+4 2585+77
17444	8-26-38	Trk. 63 Rel. Incl. N. turnouts removal
24358	8-31-38	Rel. 75' from Br. end of Trk. 60
28321	41	Const. of Trk. 64
28729	41	Const. of Trk. 64
30694	41	Rel. all of 29 Conv'y 30 and into '30
30813	41	Install North T.O. to *63 P.O. *63 2581+04
40563	5-23-52	Construction of Rock #1 63
	8-12-52	Trk. Const. Bond Caldwell Co.
51290	11-24-62	Rel. 135' of 63
54520	11-11-63	Trust of 135' of 63
60276	5-20-67	Rel. 376' of Trk. *60

Cont. 26394 12-11-35 City of Nashville 10" C.I.P. Sewer Xing at 2583+12
" 29998 1-15-43 Oliver Cardwell Dry Cleaning Co. Joint Use of Trk. *64 at 2583+25
" 10136 3-15-53 Gould Cont. Co. Cons. Trk. *60-A, Cash Basis E.M. Long Cancelled See Cont. dated 1-23-46 Cons. Jan. Cont. Jill Division
" 8223 12-8-46 Hanna Paint & Color Co. Cov. Trk. 81-L-4N Science 264 - Cons.

Cont. 26394 Est. 88' 5-8-45 - L.I.N. OWNERSHIP FROM P.S. TO RIGHT OF WAY LINE 2.19' REST OF TR. INDUSTRY OWNED 11-5-51

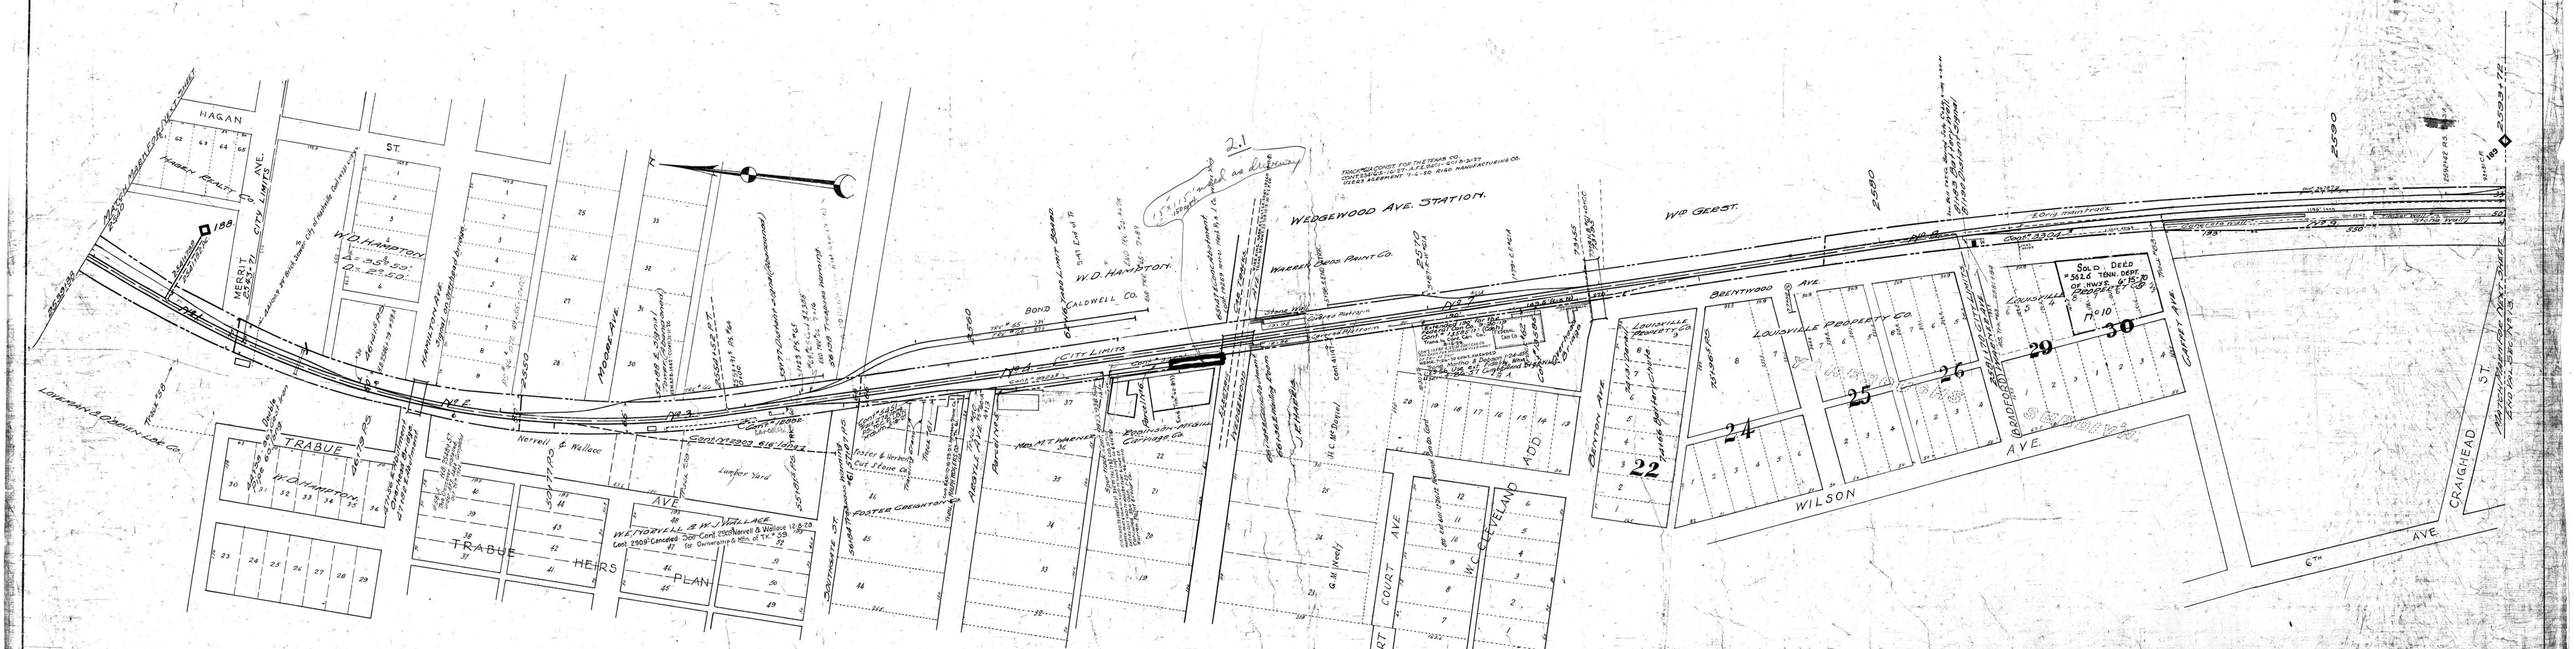

~~L.F.3924 Cont. 17963 3-22-1921 Lieberman, Loveman & Cohn Operation & Maintenance of Trk. *59 Trans. to A.M. Loveman Lumber Co. Trk. *5 Cons. 8-11-59~~
~~Use L.F.F. to E.E. Welch & Co. Trk. *49 Cons. 8-11-59~~

25592	23416	5-16-27	The Texas Company, Ownership, Maint. & operation of Trk. *61-A at Sta. 73+10.A
36651	32188	11-5-51	Bond Caldwell Co. Spur Tk. Conc. 5-18-54
29318	41141	1-18-54	City of Nashville, Power line x-ing over Sta. 2561+66
	42589	9-13-54	Bond Caldwell Co. Spur Trk. *64 & Trk. 63 Install Abdns. & 22.54 570 Cancelled to Trk. *64
24126	32189	5-12-59	Reynolds Tob. Co. Xing Rd. *1045 Map on file El. 896.2583+00 & Crossing Agt.
5324	1176	7-30-59	Cain - Sloan Co. - Const. of Trk. *28
	36787	7-30-63	Moore - Handley, Inc. x-ing from 87+46 to 90+23
	50312	9-21-63	Madison Lines - Const. of Trk. *64
	51232	11-15-63	Nashville Gas Co. - Const. of Trk. *64 Flow *88
	51252	1-29-64	Tenn. Central Ry. Co. - Trackage rights over L.&N. through Nashville Terminals
Cont.	9923	12-30-66	United States Gypsum Co. - Trk. *64 Extension 90 Track, Rel. 10 Sw. Switch - Install permanent, constructed position (362' to be retired entirely and 342' rails and splices to be retired from L&N accounts) 362' of 75# RR Rail & splices remove

Sheet No. 32 of Nashville Terminals of O.&D. Division from Survey station 2539+98 to survey station 2583+72

Valuation Engineer

STATION MAP
LOUISVILLE AND NASHVILLE R.R. CO.
NASHVILLE TERMINALS OF N. & D. DIVISION
SPRUCE ST. TO M.P. 189
STATION 2539+58 TO STATION 2583+72

SCALE 1 INCH = 100 FT. JUNE 30, 1937

OFFICE OF CHIEF ENGINEER
LOUISVILLE, KENTUCKY

19-023

18-2

DAVIDSON COUNTY, TENN.