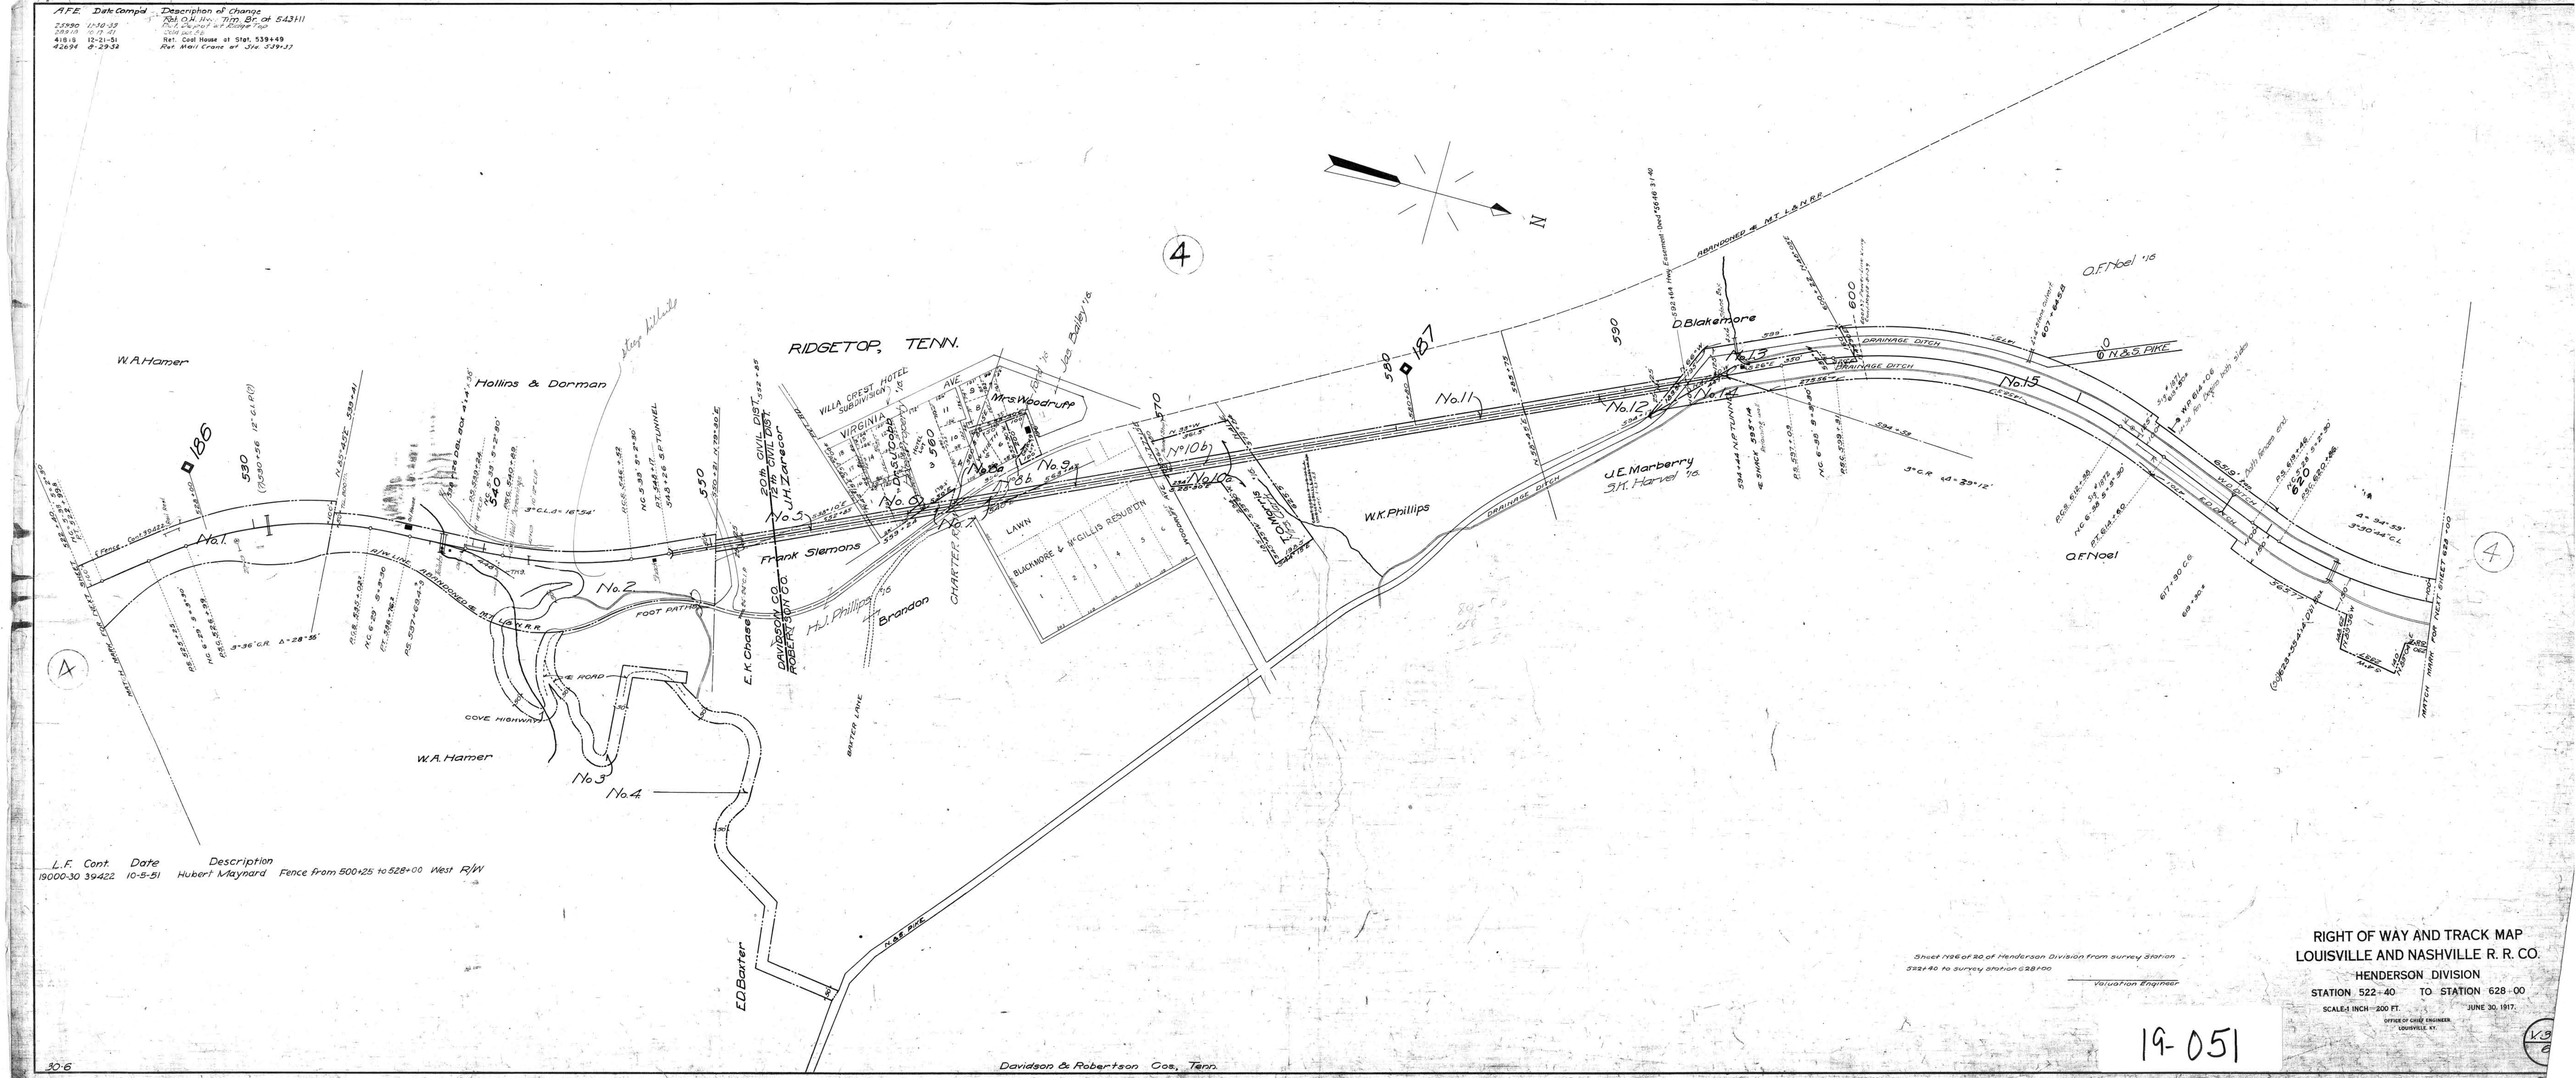

A.F.E. Date Compl'd Description of Change
25990 11-30-33 Ret. O.H. Hwy. Tim. Br. at 543+11
28818 10-17-41 Ret. Depot at Ridge Top
418+8 12-21-51 Ret. Coal House at Stat. 539+49
42694 8-29-52 Ret. Wall Crane at Sta. 539+37
RIDGETOP, TENN.
W.A. Hamer
Hollins & Dorman
Frank Siemons
Mrs. Woodruff
J.H. Zarecor
E.K. Chase
H.J. Phillips
Brandon
W.K. Phillips
J.E. Marberry
S.K. Harvel
D. Blakemore
O.F. Noel
O.F. Noel
E.D. Baxter
W.A. Hamer
COVE HIGHWAY
FOOT PATH
DRAINAGE DITCH
N.&S. PIKE
ABANDONED ℄ M.T. L.&N.R.R.
LAWN
BLACKMORE & McGILLIS RESUB'N
VILLA CREST HOTEL SUBDIVISION
VIRGINIA AVE.
CHARTER R.R.
DAVIDSON CO.
ROBERTSON CO.
BAXTER LANE
No. 1
No. 2
No. 3
No. 4
No. 5
No. 6
No. 7
No. 8
No. 9
No. 10
No. 11
No. 12
No. 13
No. 14
No. 15
186
187
4
N
L.F. Cont. Date Description
19000-30 39422 10-5-51 Hubert Maynard Fence from 500+25 to 528+00 West R/W
Sheet No. 26 of 20 of Henderson Division from survey Station 522+40 to survey station 628+00
Valuation Engineer
RIGHT OF WAY AND TRACK MAP
LOUISVILLE AND NASHVILLE R. R. CO.
HENDERSON DIVISION
STATION 522+40 TO STATION 628+00
SCALE-1 INCH = 200 FT.
JUNE 30, 1917.
OFFICE OF CHIEF ENGINEER
LOUISVILLE, KY.
19-051
30-6
Davidson & Robertson Cos., Tenn.