		Description of Change.
11477		
2223	11-23-21	Purchase of Par. 10 from W.L. Wheeler. Sec. Nr
15825	10-9-31.	Removed. side of main-M.
16085		Instl. of Remote Control Sw. and double Track.
17071	9-30-35	Replacing Sw. at Motor Station (Operative)
27719	-40	Replacing 32 Miles Copper Clad Sig. wire
37547	9-19-50	Pole Point Sw. at Motor Jct. Instl. Here were two Sw. (Hickeyed)
40264	12-14-50	Ref. Water tank at Sta.
40631	6-2-52	Ref. T.R. Pd.
58278		Bridge #10 rebuilt
		Purchase of Par. 11, 12 from T. R. Phillips et al.

NO.	GRANTOR	GRANTEE	INST.	DATE	DB.	PAGE	RECORD	CUST. NO.	AREA	L.F.I.	REMARKS.
10	W.L. Wheeler & Wife	L.&N.R.R.Co.	Deed	3-25-29				19037	0.61 A	11477	
11	E.R. Phillips, Louisa T.	L.&N.R.R.Co.	Deed	7-22-45	DB. 038	Pg. 350	2-24-09		0.92 A	58278	
12	Phillips & Gladys Phillips			1-25-46					0.69 A	58278	

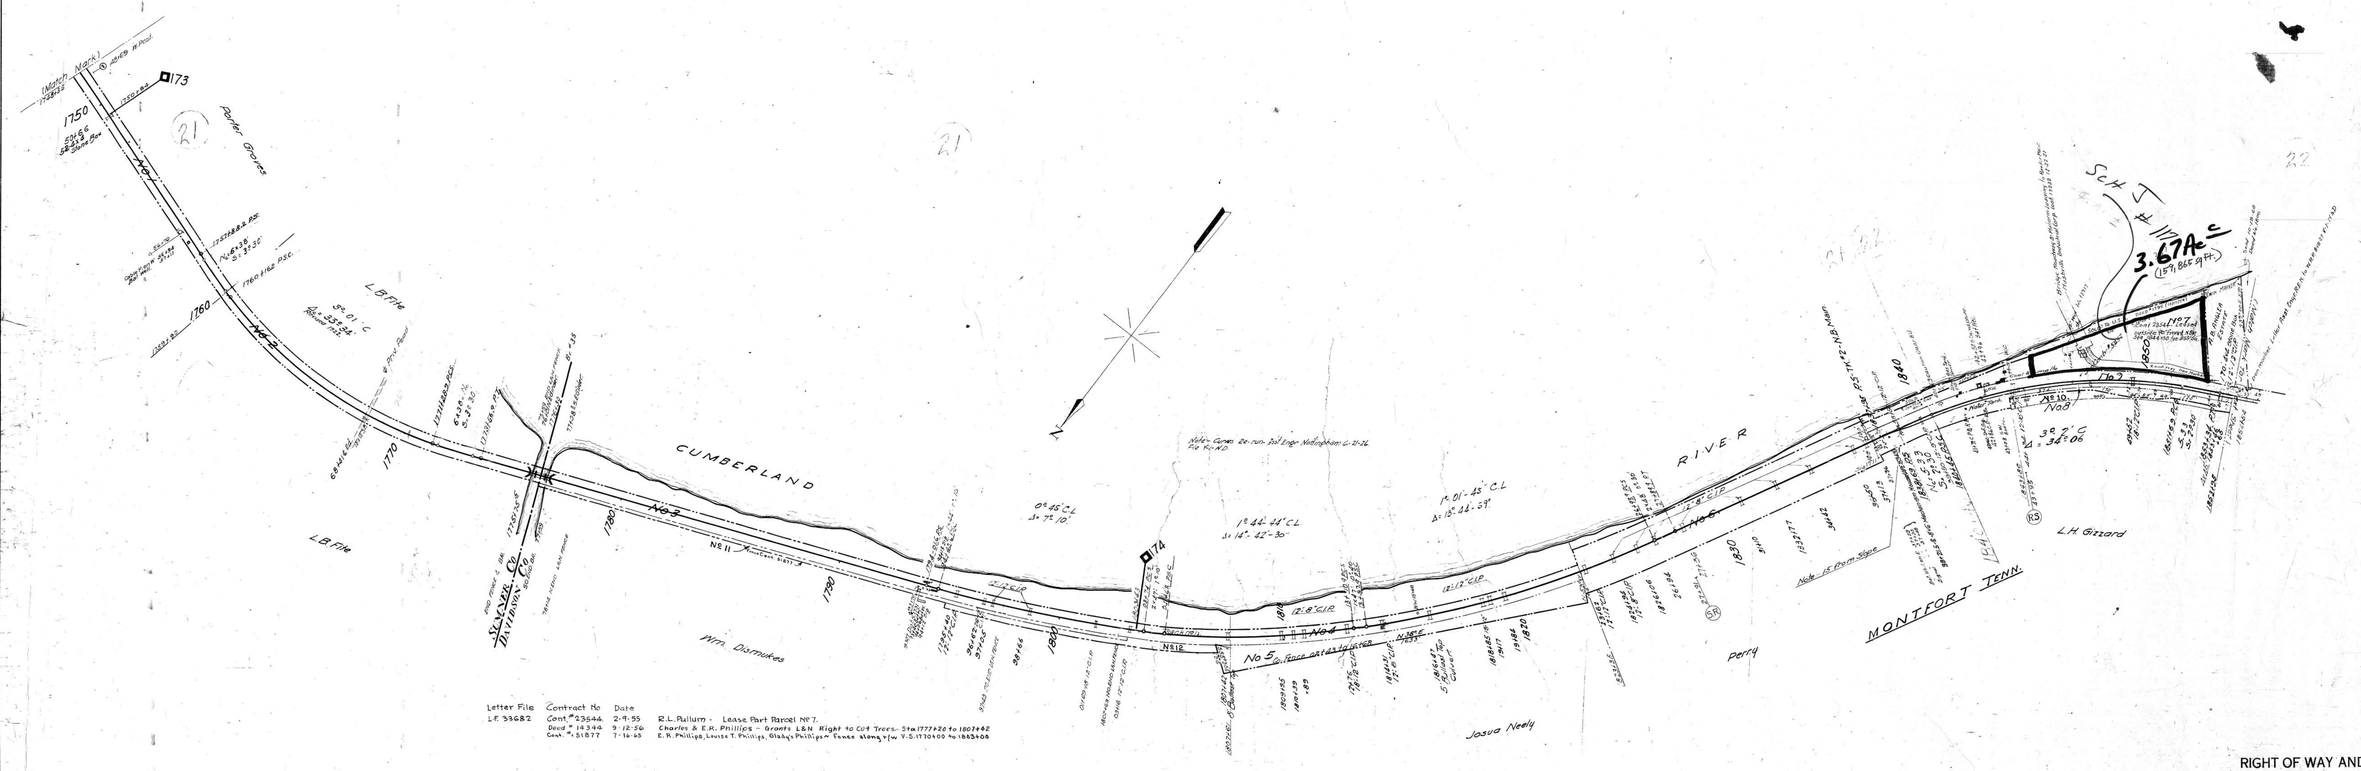

Letter File	Contract No	Date	
L.F. 58682	Cont. # 23544	2-9-55	R.L. Pullum - Lease Part Parcel No 7.
	Deed # 14344	9-12-56	Charles & E.H. Phillips - Grants L&N Right to Cut Trees - Sta 1777+26 to 1807+42
	Cont. # 51877	7-16-65	E.R. Phillips, Louisa T. Phillips, Gladys Phillips - Fence along s/w. Y.S. 1770+00 to 1865+06

Sheet No 18 of 23 of Main Stem Second Division from survey station 1748+35 to survey station 1853+95

Valuation Engineer

RIGHT OF WAY AND TRACK MAP
LOUISVILLE AND NASHVILLE R. R. CO.
MAIN STEM SECOND DIVISION
STATION 1748+35 TO STATION 1853+95
SCALE-1 INCH = 200 FT. JUNE 30. 1917.
OFFICE OF CHIEF ENGINEER
LOUISVILLE, KY.

19-052

V.8
18

8-18

SUMNER & DAVIDSON Cos. TENN.