A.F.E. No.	Date Comp.	Description of Change
8655		Const of Section House & Quart
7981		Const of overhead BB (Coal)
8370	4-5-27	Const of Section House & House N side of RO W at Sta 74+16
8370	4-7-27	Plan of Island 1752 at Sta 72+36
11065		12"-15" C.I.P. at Sta 89+46
11065	11-4-33	Replace of Motor Generator at Amqui with Cu Oxide rectifier
19936	6-2-34	Trk No. 4 Yard Rel.
20625	7-3-35	Trk No. 43 Yard Rel. also pt of Trk No 44, 599' incl N turnout
22510		Sold pt of Plan No 8
19736	7-20-42	At Maplewood, new Toilets in Depot & Sect. Hs.; of Amqui, new toilet at depot
21115	12-19-36	Non Res dd
21205	6-1-39	Ref. Pass first Sta, Macafee Rdwy, Tool Hs., Stock Pen at Edenwold.
		Tacit TAS 22, 28, 23 & 29.4

NO.	GRANTOR	GRANTEE	INST.	DATE	RECORD	CUST NO.	A.F.E.	REMARKS
14	C W Whitworth	L & N	Deed	1-20-90		1635		
15	First National Bank	Tenn. Property Co.	"	2-9-59		16444		Easement for Trk
16	Gates Rubber Co.	L & N	"	7-30-59		16467		
17	First National Bank	Tenn. Property Co.	"	2-9-59		16444		
18	First National Bank	"	"	2-9-59		16444		
19	Frank Hook & Jordan Co.	"	"	6-22-62		16444		
32-21-22	Tenn. Prop. Co.	L & N R.R. Co.		May 4-63	D.B. 3612 P. 487	16824		

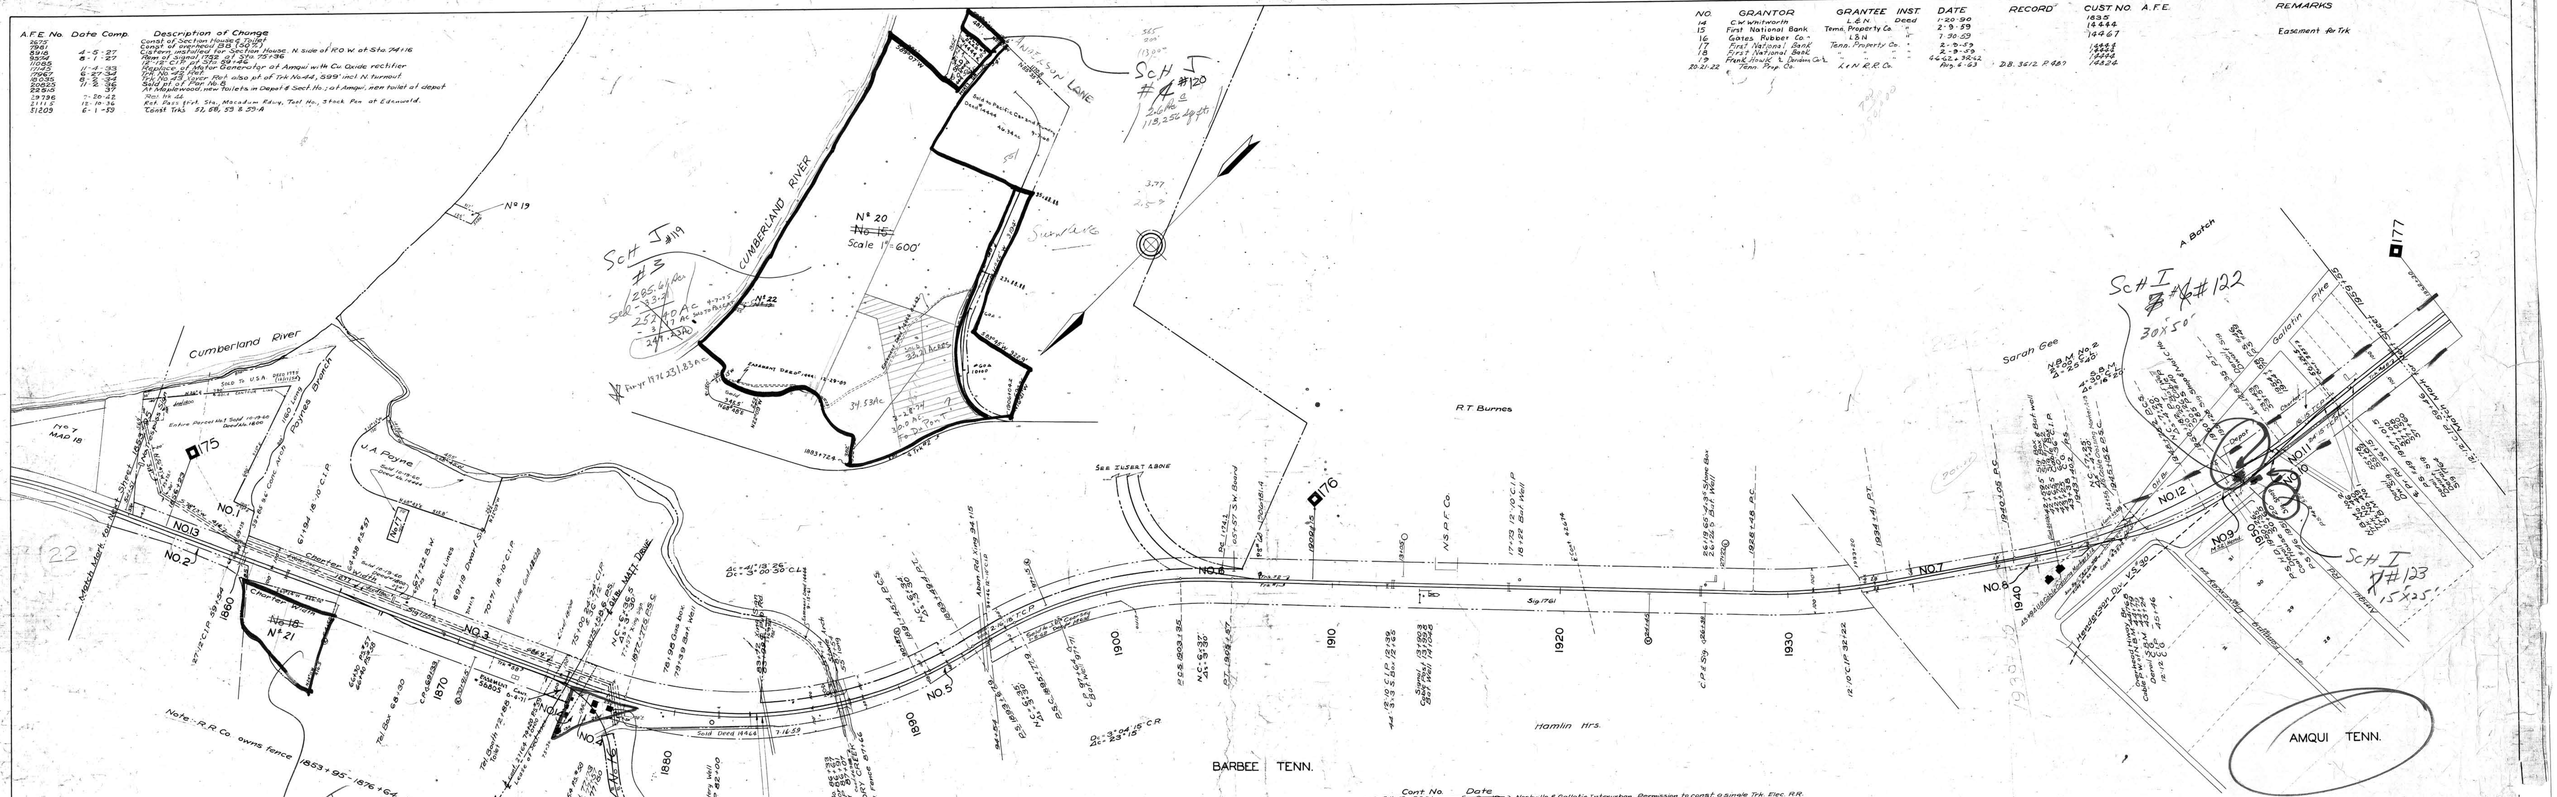

	Cont No.	Date	
Cont. 9-11-27	18000	5-3-15	Nashville & Gallatin Interurban. Permission to const a single Trk. Elec. RR.
	12882	3-30-17	over Section House at 32+497.00
	22763	7-12-26	Nashville Power & Light Co. 4 power lines over ROW. See map for Location
	22763.5	7-12-26	Nashville Power & Light Co. 2 Elec. wires over at Sta 76+00 on N.
			side of R.O.W. & Sta 76+00 on S. side of ROW
	22769	9-23-35	Tenn. Elec. Power Co. 2 rec wires over at Sta 1956+26
	~~32614~~	~~10-10-42~~	~~Southern Bell Tel. Co. 4 wires on C.I.P. poles. between M.P. 175 & 176. Cancelled 2-15-52~~
	26922	2-19-38	France Nat'l Lease at pt on M.P. Trans. N. Cir. Sta 45+21.5 M. (2x56 x 28 x 8)
	26922	8-22-42	Sou. Bell Tel Co. Underground Cable Sta 45+21.5 M. (2x56 x 28 x 8)
	31-7-78	11-1-48	Madison Suburban Utility District - 2" water line under L.N. 1755+90
	~~23444~~	~~5-4-53~~	~~Bob Pulliam - use of hand-operated switch to form a siding. Canc. 2-11-56~~
L.F. 31585	31513	9-23-53	Tenn. Natural Gas Line, Inc. 8" mains & 1" gas line under L.N. 1954+
L.F. 31833	31513	9-23-53	Tenn. Natural Gas Line, Inc. 8" mains & 1" gas line under L.N. 1954+
L.F. 17334	27164	12-14-53	J. Hollandsworth, E. Roheller, J. J. Hall Lease of 2 laborer's houses + ~~1 foreman's house~~
	42528	11-29-56	C.R. Cashdollar - 3/4" water line under L.N. 1771+66
	~~27076~~	~~5-14-56~~	~~City of Nashville - Water Mains over Sta 1985+00 Canc. 2-12-57~~
	43104	9-27-56	State of Tenn. - Agreement Relative to Overpass at Amqui, Tenn.
	42674	2-12-57	City of Nashville - Wire 2" ring over Sta 1921+07.3
	43674	5-20-57	" " " " 1945+01
	45176	3-21-59	Gates Rubber Inc. - Tracks Construction P.S. 1874+18
	45461	7-8-59	Madison Suburban Utility Dist. - 12" Water line under Sta 42+91
	45480	7-8-59	Tenn. Natural Gas Lines - 8" & 4" Gas line under Sta 64+92
Decd	1800	9-9-59	Gates Rubber, Inc. - 20' wide, extended entrance 1/2 for pumping plant & water line
Cont.	46968	1-4-61	Davidson County - Retaining Wall Sta 1874+18
	47174	10-2-61	Davidson County - Retaining Wall Sta 1874+18 Contract Mod 3-1-62
	~~47174~~	~~12-7-61~~	~~Brooks Industries Construction Co. R.R. - C.N.R.C. 12-18-62~~
Decd	14994	5-15-61	Gordon County - 20' Easement for Dry Creek
Cont.	48190	1-17-63	Madison Suburban Utility District - 16" water line under Sta 1894+17

Revised & Redrawn 2-2-42

RIGHT OF WAY AND TRACK MAP
LOUISVILLE AND NASHVILLE R.R. CO.
MAIN STEM SECOND DIVISION
STATION 1853+95 TO STATION 1959+55
SCALE 1 INCH = 200 FEET JUNE 30 1917
OFFICE OF CHIEF ENGINEER
LOUISVILLE, KY

V 8
19

19-053

2-2