A.F.E. No.	Date Completed	Description of Change
11655	3-31-28	Inst. of C.T.C. Plant Drawing - Mile 178
18839	8-1-29	Const. of 7th "Y" 214'-2.62" long for Inglewood Coal Supply Co., Est. 9.0"
5601	9-8-25	Rep. Jam Ply. Valves with C.B. Unit Trans. Co. 2053+51
20779	8-8-36	Rel. Stock path at Station 2011+20
23212	7-15-33	New Switch at Joint & Bus. Layout (Madison)
3530	5-15-26	Del. of Sta. Tension "A" 101/188"
30057	5-17-56	Rel. of Crossover #52.
31386	4-21-46	Add Conc. flooring on Co. #37A Mile 178
42067	10-5-51	Material for R/W fence from Sta. 2052+36 to 2071+17.
48831	3-31	Rel. Sub. Sta. Sta. 15
49025	10-4-57	Rel. Depot Sta. 2012+65.
51139	1-14-59	Sale of .84 acres in Par. 5.
51391	6-30-59	Rel. Wall Crane Sta. 2014+33
51312	3-31-60	Rel. Foreman's House @ Sta. 2010+50

NO	GRANTOR	GRANTEE	INST.	DATE	RECORD	CUST. NO.	REMARKS
Pt. 5	L&N	A.B. Rodes	Deed	1-14-58		14439	

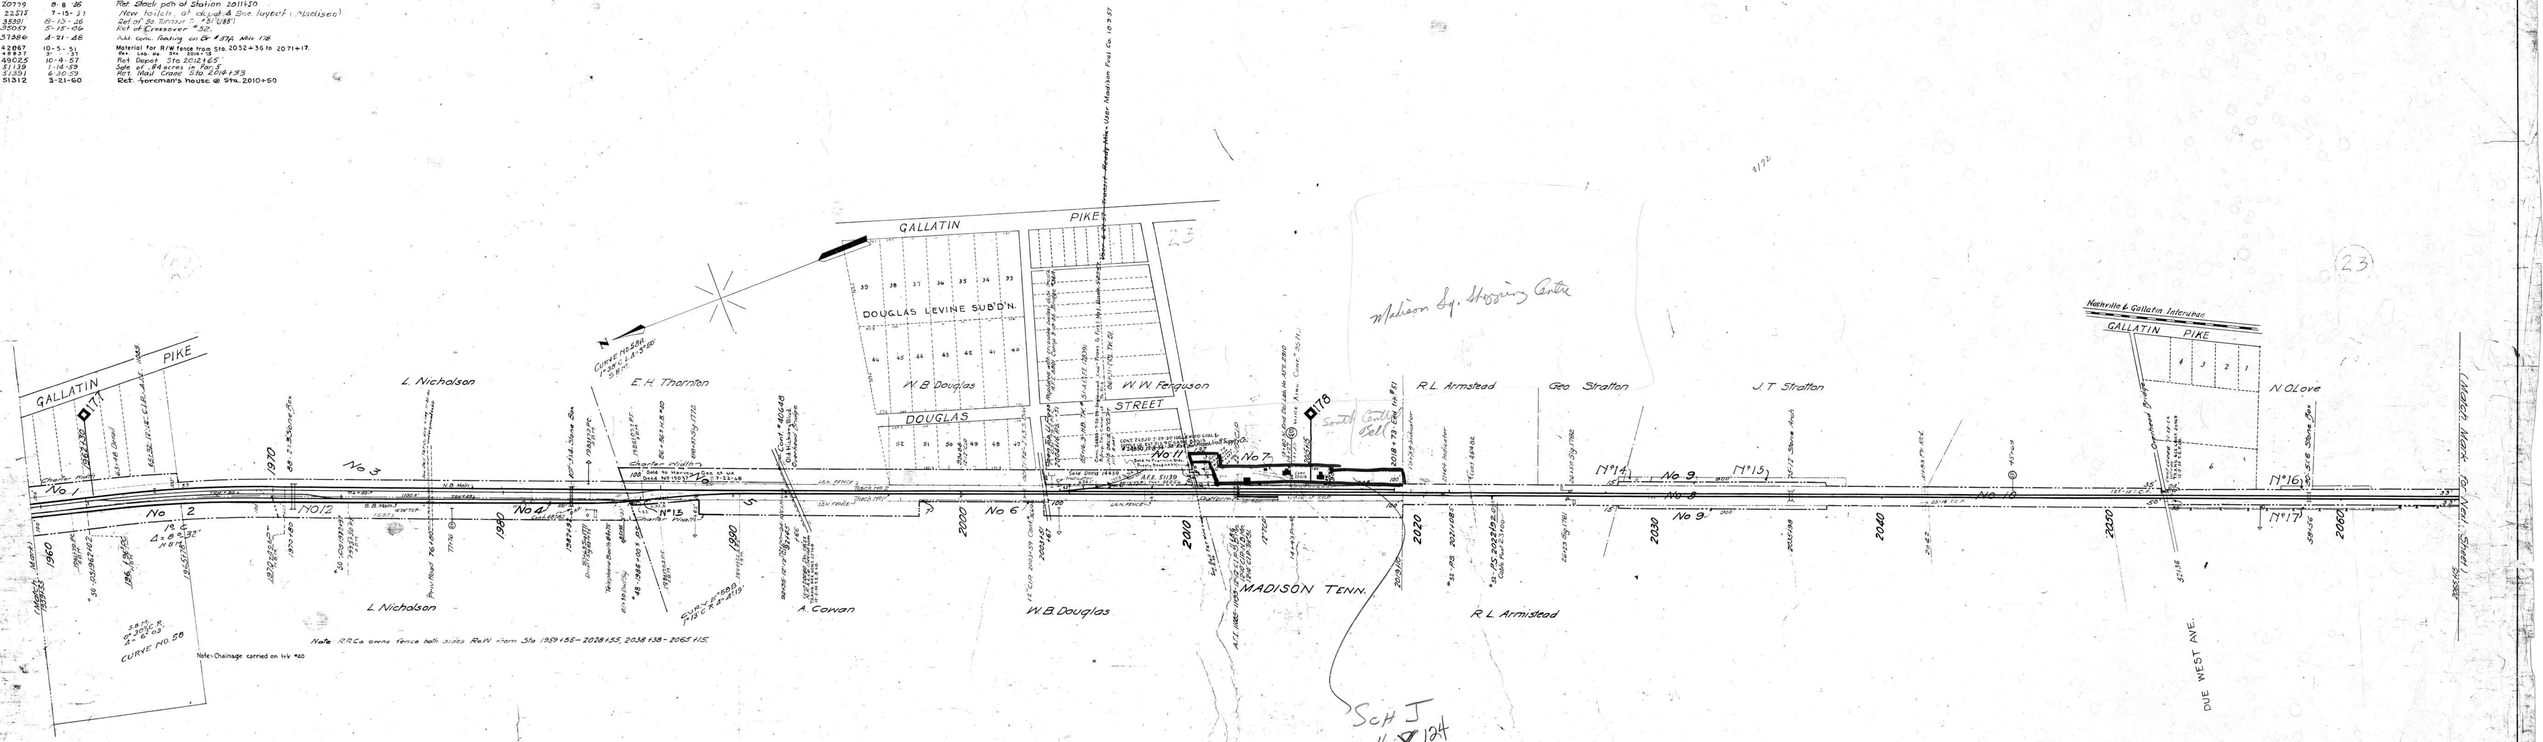

Cont. 32805 2-18-42 So. Bell Tel. & Tel. Co. - Two attachments on ea. of 6 poles near depot.
~~35011 8-8-46 Ed. Gene Birch Co. Lease of 1a of Pt. Sta. 2011+20 2011+75 G-11-53 Trans. to Madison Ready Mix Inc.~~ Canc. 5-22-59
" 35021 ~~11-8-46 Nashville Gas Heat & Light Co. water line in back of water tank near depot.~~ Canc. 4-13-51
35221 ~~11-6-47 Franklin Builders Supply Co. Permit to lay water line 1955 Pt. of Sta. 2010+34 and rdy. Lines.~~ Canc. 4-23-51
" 35774 2-2-47 City of Nashville Electric Power Wire Xing Sta. 2014+35.
" 36601 7-16-48 Madison Suburban Utility District 12" C.I.P. under rms. of 2031+39.
L.F. 19200.9 " 38677 10-18-50 Ky. I. Garrett joint ownership of fence on W. side Rte. 38 2052+36 to 2065+15
- 2412G " 40648 G-11-53 Nashville Gas and Heating Company, 4" Steel Gas Pipe over track and beside Pedestrian Walk of Bridge at 1992+55
" 24350 2-2-54 Franklin Builders Supply Co. Ownership & Mtnce of Track S/W 291' long by Dec. 1954 for 50 ft of track.
~~L.F. 38910 5-26-54 Immediate Ready Mix Co. Inc. construct Mixer on Pt. of Sta. 2011+75 Trans. to Transit Ready Mix Co. Inc. 9-5-59~~ (Canc. 5-12-59)
" 42114 11-24-54 Lease of one section house to ALIE FISHER
" 42114 11-24-54 " " " " " JERRY LOYD
~~" 42114 11-24-54 " " " " " Foreman's " " " " " ALBERT L. WILLIAMS~~ Canc. 11-15-58
" 45321 2-4-57 City of Nashville - Wire Xing over Sta. 2003+17 Canc. 5-25-63.
" 45009 1-30-59 Franklin Builders Supply Co. Lease of land in back Pt. Canc. 11-28-62
" 45261 5-8-59 Madison Ready Mix - 8" Water Line under Sta. 2011+1 Canc. 5-12-61
~~L.F. 31197 " 45319 5-22-59 " Lease of 16,000 ft. 232' of 1x6 Pt. Sta. 2014+20 2015 Trans. 6-13-62 Trans. to Transit Ready Mix Inc.~~ Canc. 12-8-71
" 45343 6-22-59 " 80' of 4" & 6" & 8" 31' Trans. 6-13-62 Trans. to Transit Ready Mix Inc. Canc. 12-8-71
" 45482 8-26-59 City of Nashville - Wire Xing Over Sta. 2010+50
" 28762 5-8-62 Madison Sanitary Main - Trans. Line crossing rm. 2012+50
L.F. 25810 " 48225 4-28-62 Madison Builders Supply Company, Inc. Lease of R/W in 2014 (150') 1x4 & 1x6 - Canc. 11-15-67
" 48601 11-6-62 Ed. Gene Birch Co. Lease of land in back of Pt. of Sta. 2011+75 - Canc. 5-10-67
" 48636 11-12-62 Franklin Bldg. Supply Co. Lease 100' of Pt. Sta. 2011+75 Canc. 5-10-67

Sheet № 20 of 25 of Main Stem Second Division from survey station 1959+55 to survey station 2065+15

Valuation Engineer

RIGHT OF WAY AND TRACK MAP
LOUISVILLE AND NASHVILLE R. R. CO.
MAIN STEM SECOND DIVISION
STATION 1959+55 TO STATION 2065+15

SCALE-1 INCH - 200 FT. JUNE 30, 1917.

OFFICE OF CHIEF ENGINEER
LOUISVILLE, KY.

V.B. 20

19-054

8-20

DAVIDSON Co. TENN.

23