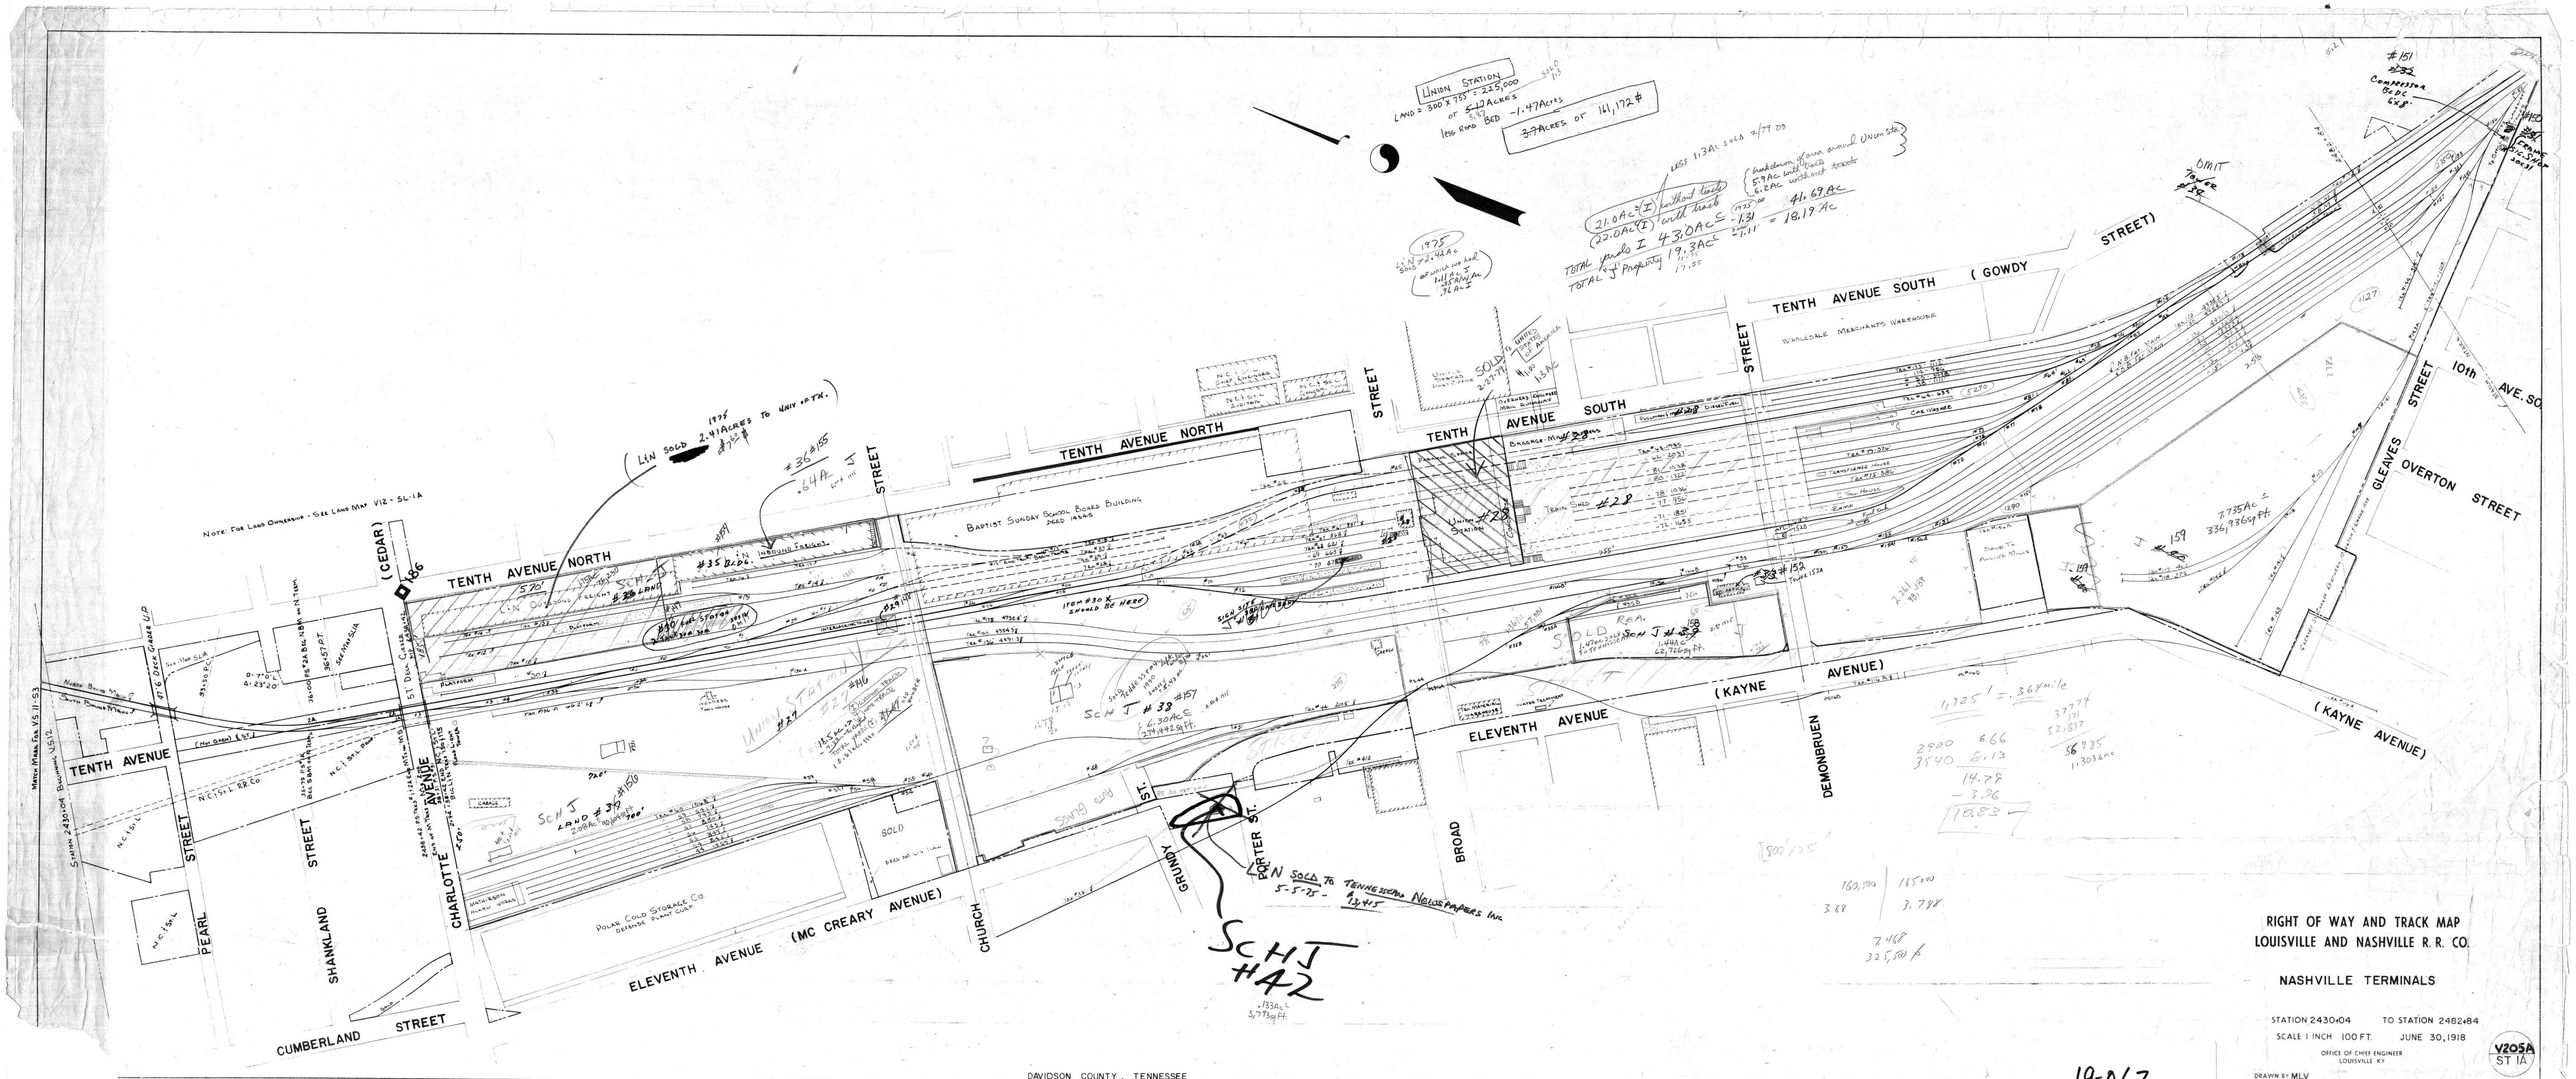

RIGHT OF WAY AND TRACK MAP
LOUISVILLE AND NASHVILLE R. R. CO.

NASHVILLE TERMINALS

STATION 2430+04 TO STATION 2482+84
SCALE 1 INCH 100 FT. JUNE 30, 1918
OFFICE OF CHIEF ENGINEER
LOUISVILLE KY
DRAWN BY MLV

V205A
ST 1A

DAVIDSON COUNTY, TENNESSEE

19-067

18-4