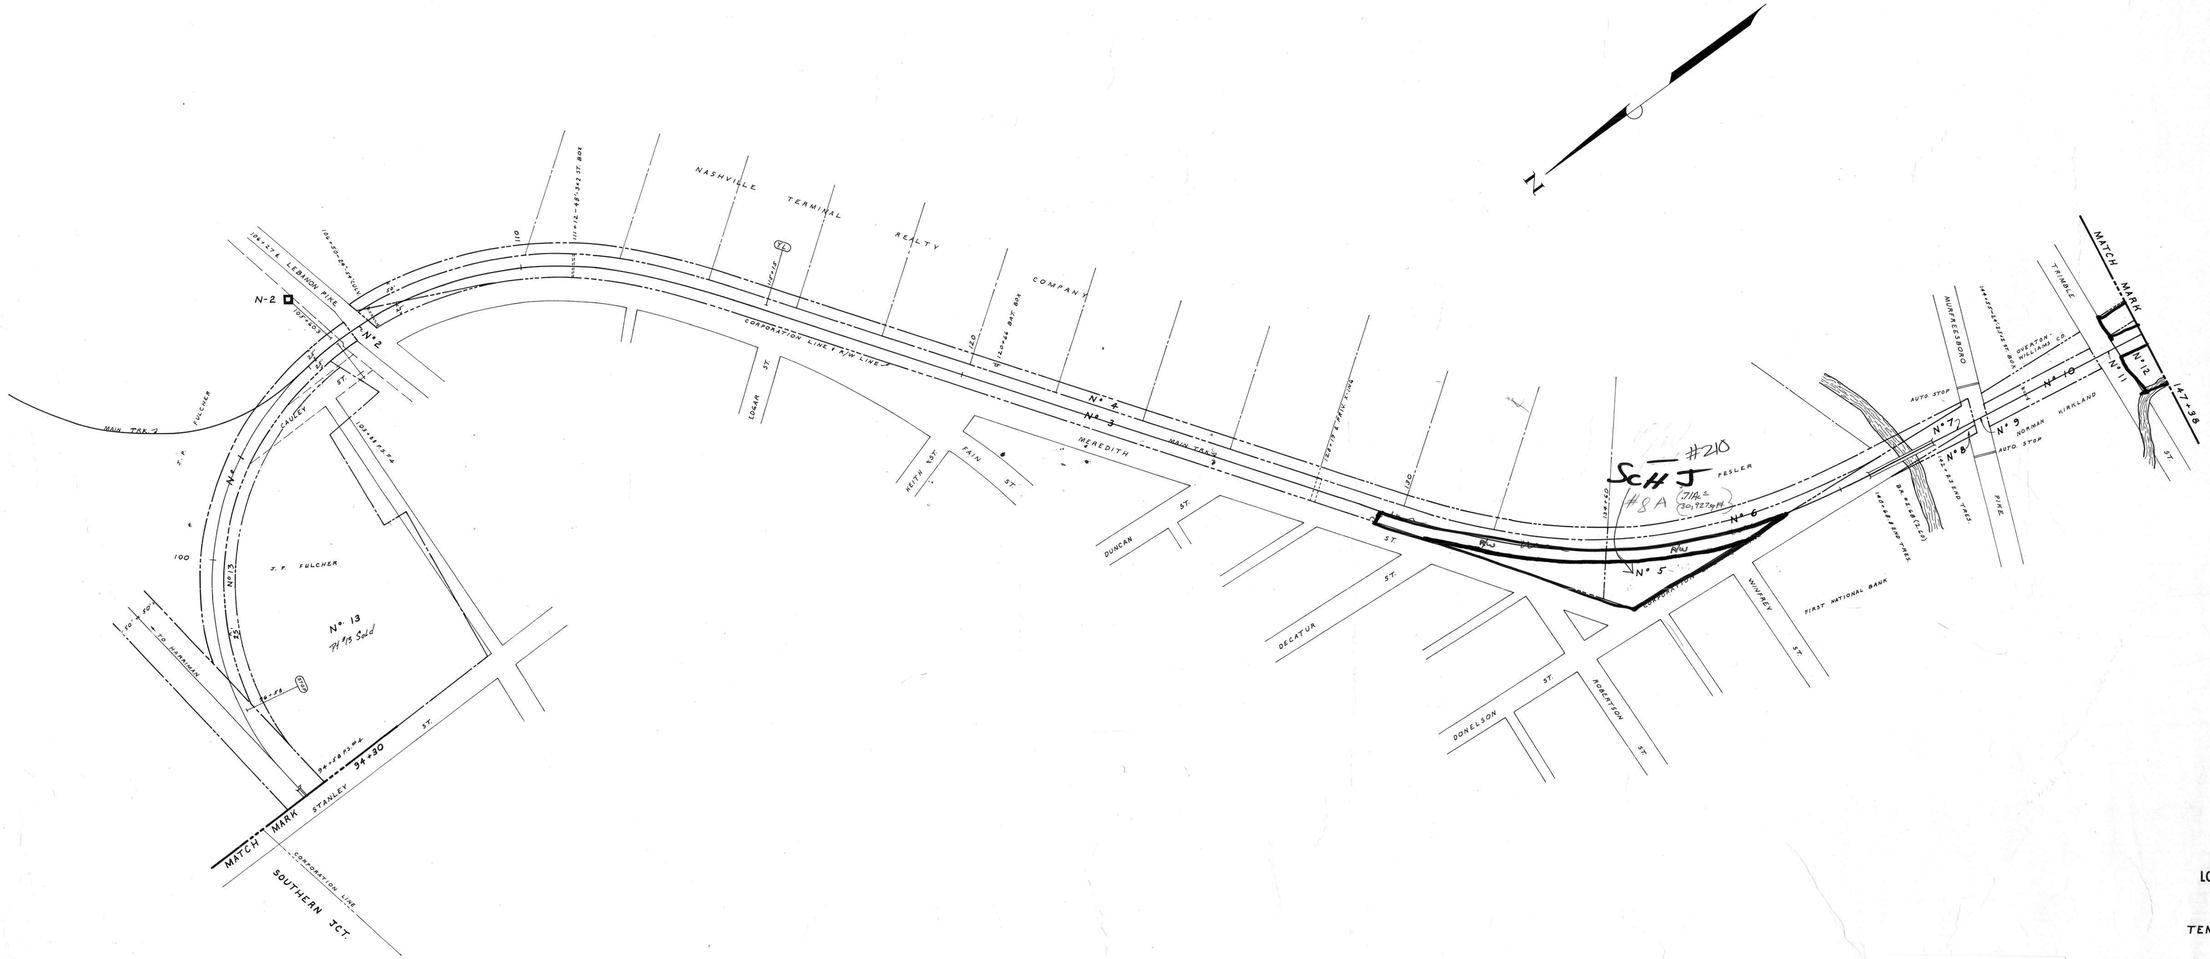


RIGHT OF WAY AND TRACK MAP
LOUISVILLE AND NASHVILLE R. R. CO.

MIDDLE DIVISION

TENNESSEE CENTRAL RAILROAD

STATION - 94 + 58 TO STATION - 147 + 38

SCALE 1 INCH - 100 FT. JUNE 30, 1918

OFFICE OF CHIEF ENGINEER
LOUISVILLE, KY.

DRAWN BY — 5-7-71

V. 15-A ~ 1-C

DAVIDSON COUNTY, TENN.

019-072

3-2