CHECK FOR ACTN.	FOLDER ACTN.	DESCRIPTION	DATE COMPLETED
A	2.2.2.1	Revised Tract Diagram & Referred to Chicago, St. Louis & New Orleans R.R. Main Line	Oct. 4th 1929

No.	Grantor	Grantee	Instrt.	Date	Record		Cost. No.	Remarks
1	W P Fowlkes W P Fowlkes & wife	P & M R R Co O & A S W R R Co	R/W D W D	12-11-72 8-26-82	G-680 V-501	10-20-74 8-25-82	1 76	
1A	W P Fowlkes & wife	O & A S W R R Co	W D	8-26-82	V-501	8-28-82	76	
2	K P Wilson & Hus.	O ST L & N O R R Co	W D	9-25-04	22-555	10-19-04	114	
3	K Fowlkes et al by Cir Ct Clk. H.H.Cotton	O ST L & N O R R Co	Deed	9-10-98	15-142	9-12-98	113	
4 5	K P Wilson & Hus	O ST L & N O R R Co	W D Pos.	9-25-04	22-555	10-19-04	114	
6	K Fowlkes et al by Cir.Ct.Clk H H Cotton	O ST L & N O R R Co	Deed	9-10-98	15-142	9-12-98	113	
7 8	K P Wilson & Hus	O ST L & N O R R Co	W D Pos.	9-25-04	22-555	10-19-04	114	
9	K Fowlkes et al by Cir Ct Clk H H Cotton K P Wilson & Hus	O ST L & N O R R Co O ST L & N O R R Co	Deed W D	9-10-98 9-25-04	15-142 22-555	9-12-98 10-19-04	113 114	
10	K Fowlkes et al by Cir.Ct.Clk.H.H.Cotton	O ST L & N O R R Co	Deed	9-10-98	15-142	9-12-98	113	
11	A M Stevens Lumber Co	O ST L & N O R R Co	W D	8-5-99	16-467	8-15-99	118	
12	W P Fowlkes W P Fowlkes & wife	P & M R R Co O & A S W R R Co	R/W D W D	12-11-72 8-26-82	G-680 V-501	10-20-74 8-25-82	1 76	
12A	W P Fowlkes & wife	O & A S W R R Co	W D	8-26-82	V-501	8-28-82	76	
13			Pos					
14	W P Fowlkes W P Fowlkes & wf	P & M R R Co O & A S W R R Co	R/W D W D	12-11-72 8-26-82	G-680 V-501	10-20-74 8-28-82	1 76	
14A	W P Fowlkes & wife	O & A S W R R Co	W.D.	8-26-82	V-501	8-28-82	76	
15	I H Richardson by Cir Ct Clk. H.H. Cotton	O ST L & N O R R Co	Deed	8-23-99	16-11	8-22-99	111	
16	T C Tate & wife	O ST L & N O R R Co	W D	7-30-98	15-24	7-30-98	110	
17	A J Peal	O ST L & N O R R Co	W D	6-2-98	15-38	6-2-98	109	
18			Pos					

No.	Grantor	Grantee	Instrt.	Date	Record		Cost. No.	Remarks
19	W P Fowlkes & wife	O ST L & N O R R Co.	W D	7-27-98	15-17	7-28-98	108	
20	W P Fowlkes & wife W P Fowlkes & wife	P & M R R Co O & A S W R R Co	R/W D W D	12-11-72 8-26-82	G-680 V-501	10-20-74 8-28-82	1 76	
20A	W P Fowlkes & wife	O & A S W R R Co	W D	8-26-82	V-501	8-28-82	76	
21			Pos.					
22	W P Fowlkes & wife W P Fowlkes & wife	P & M R R Co O & A S W R R Co	R/W D W D	12-11-72 8-26-82	G-680 V-501	10-20-74 8-28-82	1 76	
22A	W P Fowlkes & wife	O & A S W R R Co	W D	8-26-82	V-501	8-28-82	76	
23	R E Moore & wife	O ST L & N O R R Co	W D	7-26-98	15-19	7-28-98	108	
24	W O Fowlkes & wife	O ST L & N O R R Co	W D	7-27-98	15-17	7-27-98	108	
25	W C Fowlkes et al	O ST L & N O R R Co	W D	5-11-99	16-125	5-12-99	107	
26	E G Y Jones	O & A S W R R Co	W D	9-5-82	V-515	9-8-82	106	
26A	State of Tenn	Mississippi River R R Co	Charter	1-29-50			140 V10 P6	Not in use
27	G Park	O ST L & N O R R Co	W D	7-20-98	15-8	7-20-98	104	
28	Jno Hubbard et al by Cir Ct Clk H.H.Cotton	O ST L & N O R R Co	Deed	9-10-98	15-140	9-12-98	103	
29	F Leath & Hus	O ST L & N O R R Co	W D	7-28-98	15-22	8-1-98	102	
30	G J Coker	Paducah & Memphis RR Co	R/W D	12-11-72	G-680	10-20-74	1	
31	R Leath & wife I C R R Co	I C R R Co O ST L & N O R R Co	W D W D	4-13-98 4-14-98	14-474 14-541	4-14-98 4-22-98	101 128	
32	R Leath	O ST L & N O R R Co	W D	7-29-98	15-21	7-29-98	100	
33	J E Garthel et al	O ST L & N O R R Co	W D	5-29-99	15-174	5-31-99	99	
34	J E Garthel et al	O ST L & N O R R Co	W D	5-6-98	14-521	5-14-98	98	
35	Stevens Bros. by L. Stevens	P & M R R Co	R/W D	12-11-72	G-680	10-8-0.74	1	
36	G D Scott et al	O ST L & N O R R Co	W D	5-5-98	15-126	5-5-98	97	
37	G A Scott et al	O ST L & N O R R Co	W D	4-3-14	37-46	5-13-14	127	
38	G A Scott & wife	O ST L & N O R R Co	W D	4-10-14	36-531	7-8-14	128	
39			Abr Pos.					

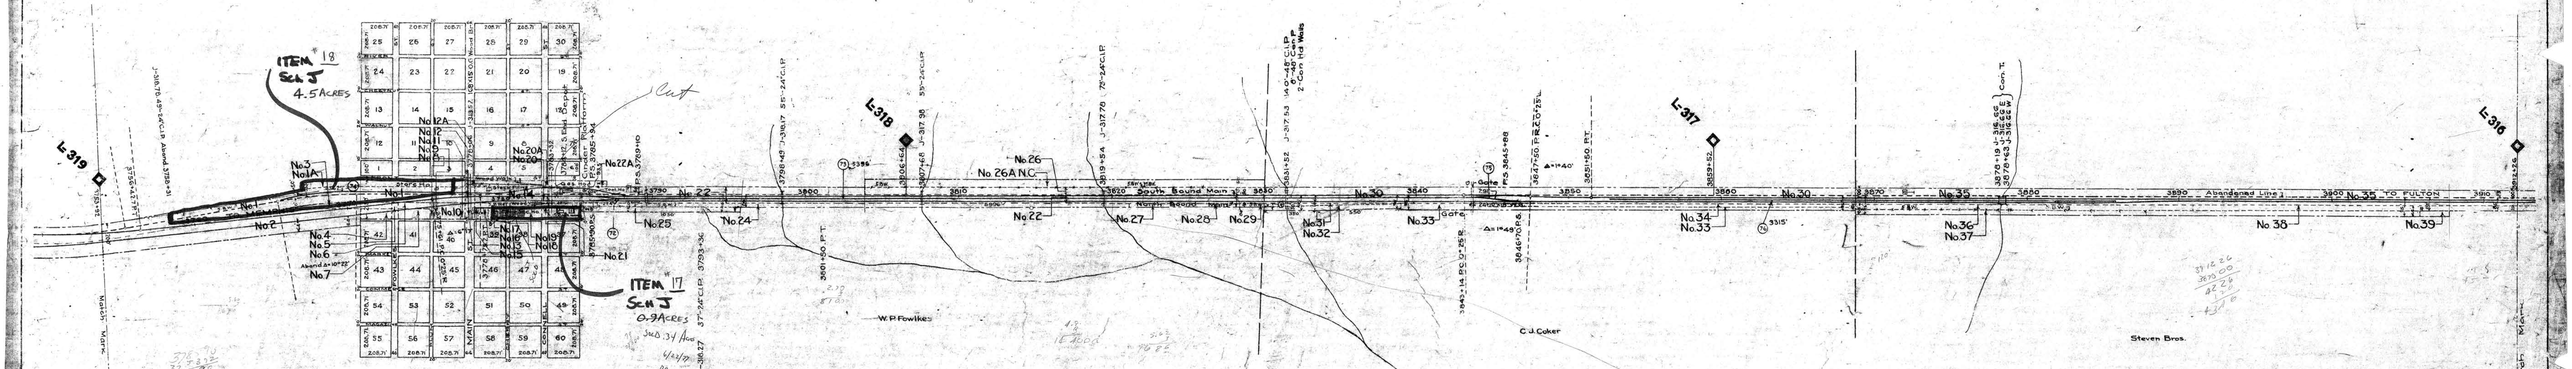

RIGHT-OF-WAY AND TRACK MAP

CHICAGO, ST. LOUIS & NEW ORLEANS R.R.

OPERATED BY THE

ILLINOIS CENTRAL RAILROAD

WOODSTOCK TO TENN.-KY. STATE LINE

STATION 3723+98 TO STATION 3912+26

M. P. L-319 TO M. P. L-316

SCALE: 1 IN. = 200 FT. JUNE 30, 1928.

REV. DEC. 31, 1927

OFFICE OF CHIEF ENGINEER

CHICAGO, ILL.

Sheet No. of 39 of valuation section Tenn. Woodstock to Ky. State Line of the Illinois Central Railroad Company from survey station 3723+98 to survey station 3912+26

Valuation Engineer.

023-018