| No. | Grantor | Grantee | Instr. | Date | Record | | Cost/Ac. | Remarks |
|---|---|---|---|---|---|---|---|---|
| 1 | J D Cole | P & M R R Co | R/W D | 12-10-72 | Q-426 | 3-9-74 | 24 | |
| | S Vaughan | C St L & N O R R Co | W D | 4-15-03 | 22-291 | 6-10-03 | 64 | |
| 2 | J Cotton & wife | C O & S W R R Co | W D | 7-20-91 | 5-46 | 8-1-91 | 45 | |
| | S Vaughan | C St L & N O R R Co | W D | 4-15-03 | 22-291 | 6-10-03 | 64 | |
| 3 | S Vaughan | C St L & N O R R Co | W D | 4-15-03 | 22-291 | 6-10-03 | 64 | |
| 4 | H P Scott | P & M R R Co | R/W D | 12-10-72 | Q-426 | 3-9-74 | 24 | |
| 5 | H P Scott | P & M R R Co | R/W D | 12-10-72 | Q-426 | 3-9-74 | 24 | |
| | M J Scott et al | C St L & S F R R Co | W D | 5-20-02 | 21-249 | 7-31-03 | 62 | |
| | J R Hokes & wife | C St L & S F R R Co | S W D | 6-19-03 | 22-370 | 7-31-03 | 63-1 | |
| 6 | M J Scott et al | C St L & N O R R Co | W D | 5-20-03 | 21-249 | 7-31-03 | 62 | |
| | J R Hokes & wife | C St L & N O R R Co | S W D | 6-19-03 | 22-370 | 7-31-03 | 63-1 | |
| 7 | M J Light | C O & S W R R Co | W D (exm) | 2-4-82 | V-374 | 4-27-82 | 62 | |
| 8 | M J Light | C O & S W R R Co | W D (exm) | 2-4-82 | V-374 | 4-27-82 | 62 | |
| | J M Owen & wife | C St L & N O R R Co | W D | 4-22-03 | 22-298 | 6-10-03 | 61 | |
| 9 | J M Owens & wife | C St L & N O R R Co | W D | 4-22-03 | 22-298 | 6-10-03 | 61 | |
| 10 | R Campbell | P & M R R Co | R/W D | Prior to 12-5-91 | | | 50 | |
| | J J Jones & wife | C O & S W R R Co | Deed | April 94 | 9-188 | 10-15-94 | 58 | |
| 11 | J J Jones & wife | C O & S W R R Co | Deed | April 94 | 9-188 | 10-15-94 | 58 | |
| 12 | J J Jones & wife | C St L & N O R R Co | W D | 4-22-03 | 22-291 | 6-10-03 | 59 | |
| 12A | State of Tenn. | Miss. River R R Co | Charter | 1-29-58 | | | LAD V10 P8 Not in use | |
| 13 | J J Jones & wife | C O & S W R R Co | Deed | April 94 | 9-188 | 10-15-94 | 58 | |
| | J J Jones & wife | C St L & N O R R Co | W D | 9-30-03 | 22-361 | 10-19-03 | 60 | |
| 13A | State of Tenn. | Miss. River R R Co | Charter | 1-29-58 | | | LAD V10 P8 Not in use | |
| 14 | J J Jones & wife | C St L & N O R R Co | W D | 4-22-03 | 22-291 | 6-10-03 | 59 | |
| 15 | J J Jones & wife | C St L & N O R R Co | W D | 9-30-03 | 22-361 | 10-19-03 | 60 | |
| 16 | A Harris | P & M R R Co | R/W D | 4-27-72 | Q-420 | 10-20-74 | 1 | |
| 17 | M E Wilkins | C St L & N O R R Co | W D | 5-16-03 | 22-306 | 6-10-03 | 57 | |
| 18 | S J Harris et al | C St L & N O R R Co | S W D | 5-14-03 | 22-251 | 6-10-03 | 56 | |
| | M E Williams & wife | C St L & N O R R Co | W D | 1-7-04 | 22-253 | 4-4-04 | 61 | |

| No. | Grantor | Grantee | Instr. | Date | Record | | Cost/Ac. | Remarks |
|---|---|---|---|---|---|---|---|---|
| 19 | S J Harris et al | C St L & N O R R Co | S W D | 5-14-03 | 22-299 | 6-10-03 | 56 | |
| 20 | A Harris | P & M R R Co | R/W D | 4-27-72 | Q-420 | 10-20-74 | 1 | |
| | M Bailey et al by Cir Ct Clk. H.E. Cotton | C St L & N O R R Co | Decr | 7-17-03 | 22-429 | 9-2-03 | 58 | |
| 21 | M Bailey et al by Cir Ct Clk. H.E. Cotton | C St L & N O R R Co | Decr | 7-17-03 | 22-429 | 9-2-03 | 58 | |
| 22 | A Harris | P & M R R Co | R/W D | 4-27-72 | Q-420 | 10-20-74 | 1 | |
| | F Harris et al by Cir Ct Clk. H.E. Cotton | C St L & N O R R Co | Decr | 7-17-03 | 22-429 | 9-2-03 | 57 | |
| 23 | F Harris et al by Cir Ct Clk. H.E. Cotton | C St L & N O R R Co | Decr | 7-17-03 | 22-429 | 9-2-03 | 58 | |

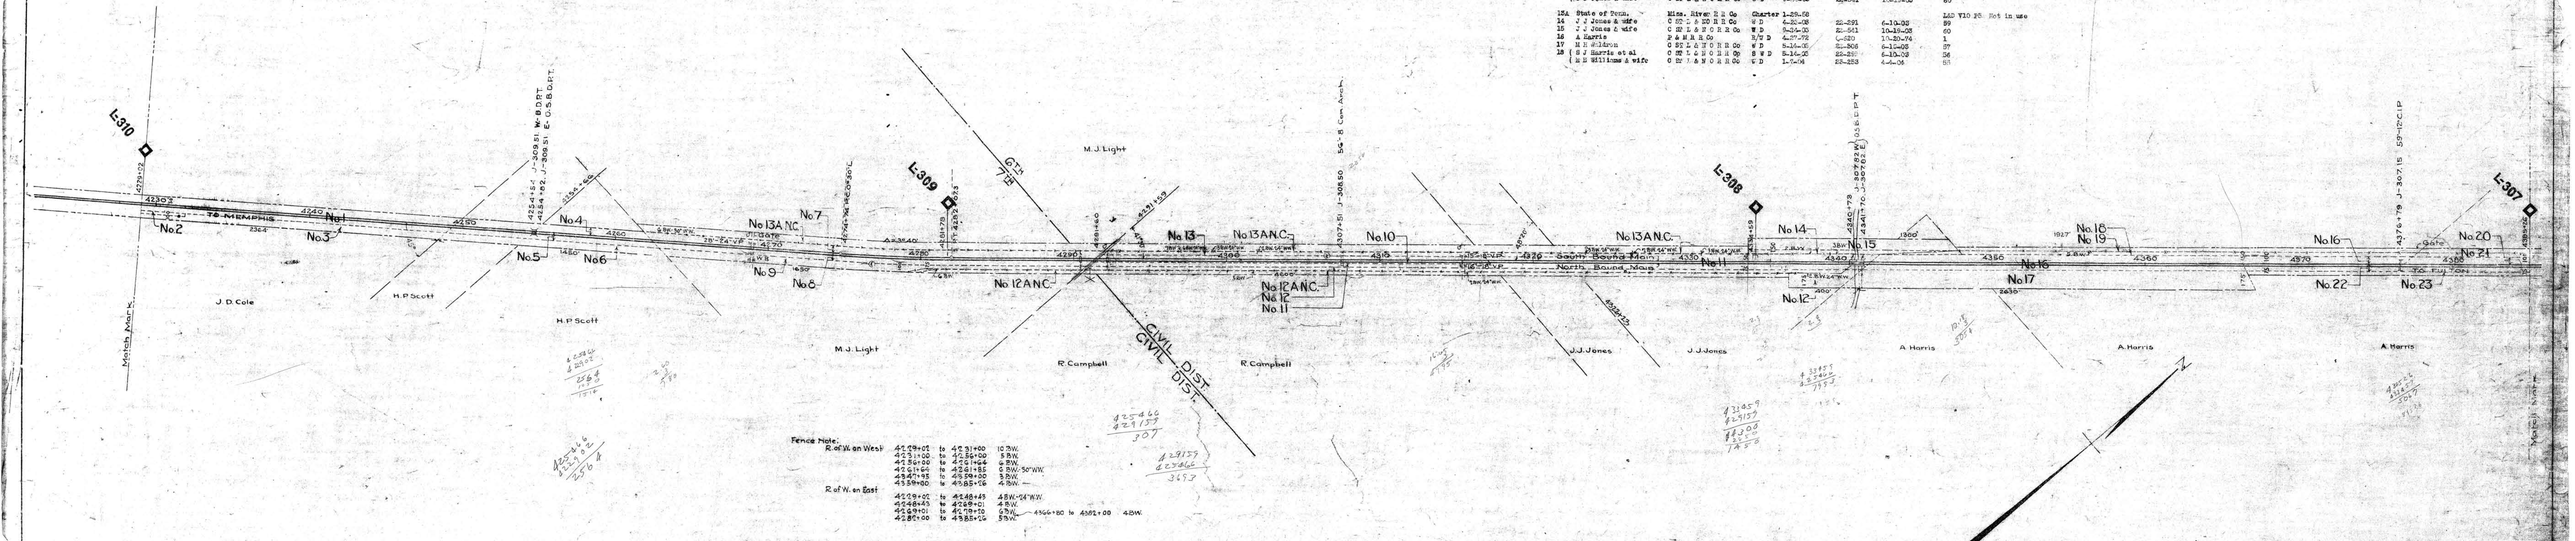


| DATE (YR) | WORK AUTH | DESCRIPTION | DATE COMPLETED |
|---|---|---|---|
| | | NOTE: WORK AUTHORIZATION ON ABSTRACT | JAN 1917 |

Sheet No. of 16 of valuation section, Tenn.-Woodstock to Ky. State Line of the Illinois Central Railroad Company, from survey of 1916-17 Sur. No. 36, to survey of May 6-30-96

Valuation Engineer

# RIGHT-OF-WAY AND TRACK MAP

## CHICAGO, ST. LOUIS & NEW ORLEANS R.R.

OPERATED BY THE

## ILLINOIS CENTRAL RAILROAD

## WOODSTOCK TO TENN.-KY. STATE LINE

STATION 4229+01 TO STATION 4385+16

M.P. L-310 TO M.P. L-307

SCALE: 1 IN. = 200 FT.

JUNE 30 1916

NOV 190... 1917

OFFICE OF CHIEF ENGINEER

CHICAGO, ILL.

023-023