SHEET No.	MAP DATE	DESCRIPTION	WORK COMPLETED
1	6-1-17	Extension of Spur Track, Wood Shed, etc.	Nov. 1918
2	6-1-17	Construction of Depot, Platform, etc.	Dec. 1918
3	6-1-17	Construction of Depot, Platform, etc.	Dec. 1918
4	6-1-17	Grade Spur Tr., Moving & Repairs	Apr. 1919
5	6-1-17	Moving Cotton Factory	Apr. 1919
6	6-1-17	Grade Spur Tr., Moving & Repairs	Apr. 1919
7	6-1-17	Moved for Improvement at Cross Roads Jct. 14 Miles, 1 Com. Mile Washington Jct.	Feb. 1924

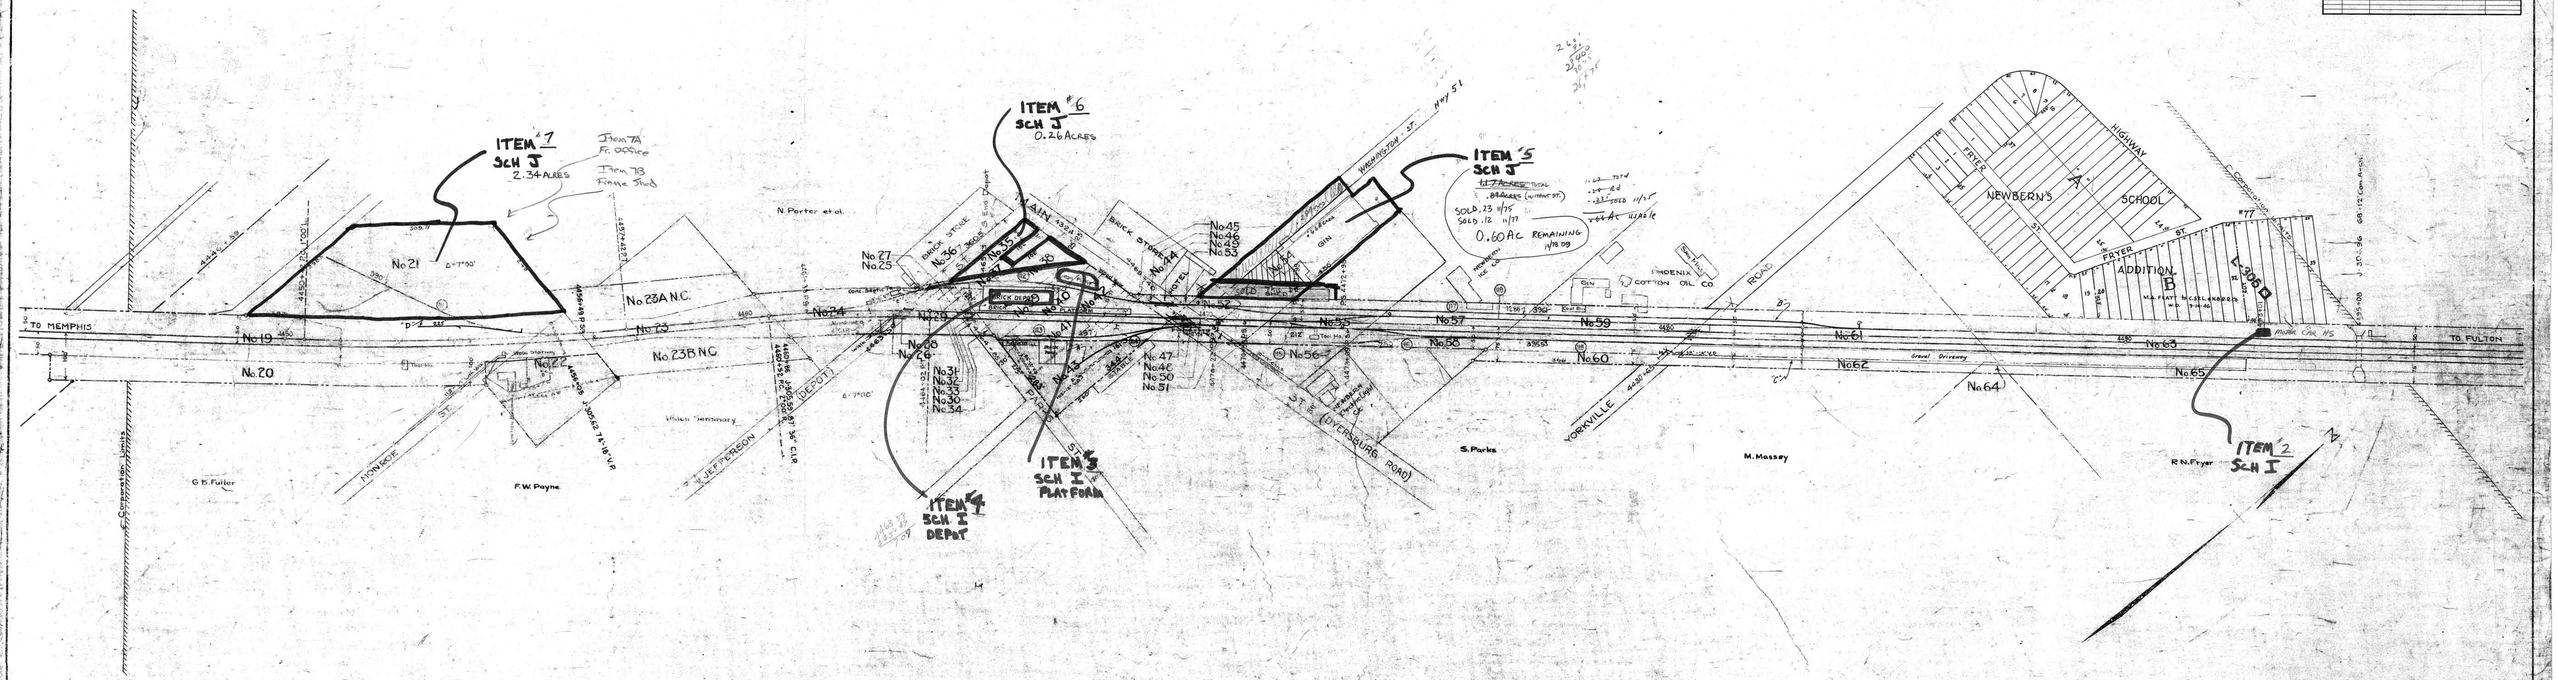

STATION MAP - TRACKS AND STRUCTURES

CHICAGO, ST. LOUIS & NEW ORLEANS R.R.

OPERATED BY THE

ILLINOIS CENTRAL RAILROAD

NEWBERN, TENN.

STATION 444+450 TO STATION 448+75

M. P. L. 305.52 TO M. P. L. 304.80

SCALE 1 IN. = 100 FT. JUNE 30, 1918

DEC. 31, 1927

OFFICE OF CHIEF ENGINEER

CHICAGO, ILL.

Sheet No. 7 of 7 valuation (Main) Sub Line of the Illinois Central Railroad Company

Survey station 448+34

023-025