No.	Grantor	Grantee	Instr.	Date	Recorded	Book/Pg.	Remarks
1	J Pierce	P & P R R Co	B/S D	4-29-72	0-223	1-1-74	1
2			AS Rec.				
3			AS Inc.				
4	State of Tenn.	Miss. River R R Co	Charter	1-29-56	Not recorded		120 Pg Tenn code 1.18 lie below 4A
5	State of Tenn.	Miss. River R R Co	Charter	1-29-56	Not recorded		120 Pg 13 Tenn Code 1.18 use
6	State of Tenn.	Miss. River R R Co	Charter	1-29-56	Not recorded		120 Pg 13 Tenn Code
7	W P Pierce & wf	C ST L & N O R R Co	W.D.	5-7-08	06-257	5-14-09	61
8	State of Tenn.	Miss. River R R Co.	Charter	1-29-56	Not recorded		120 Pg 13 Not 1a use.
9	S J Coffman	P & P R R Co	B/S D	5-21-79	79-769	8-15-83	51
10	State of Tenn.	Miss. River R R Co	Charter	1-29-56	Not recorded		120 Pg 13
11	State of Tenn.	Miss. River R R Co	Charter	1-29-56	Not recorded		120 Pg 13 Not 1a use. Exc. 4-29-72 to 1-1-74
12	A Wilson & wf	C ST L & N O R R Co	W.D.	8-23-79	7-13-15		51
13	State of Tenn.	Miss. River R R Co	Charter	1-29-56	Not recorded		120 Pg 13 Not 1a use
14	T H Gibson	P & P R R Co	B/S D	1-2-85	85-256	1-17-85	61
15	A. Wilson & Wife	C.St.L.&N.O.R.R.Co.	W.D.	5-9-17	8-163	6-18-17	121
4A	E.J. Sullivan	C.St.L.&N.O.R.R.Co.	W.D.	7-15-96	8-104	5-8-16	120
	State of Tenn.	Miss. River R.R.Co.	Charter	1-29-56	Not recorded		1.1.8 Vio FS

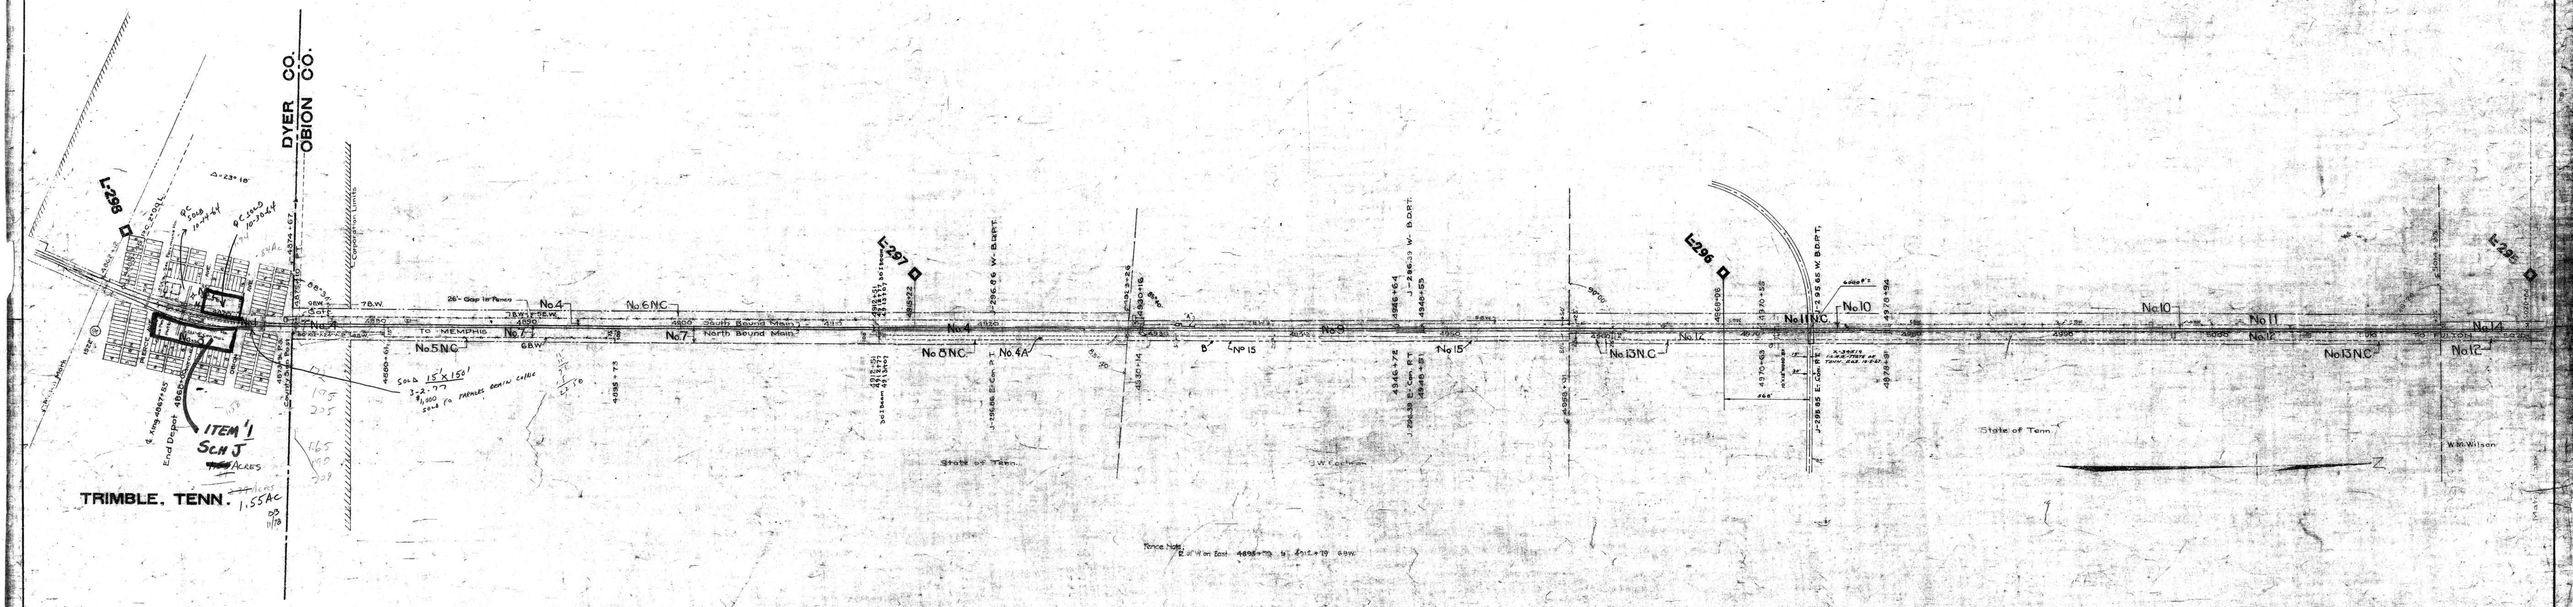

INDEX NO.	WORK AUTH.	DESCRIPTION	DATE COMPLETED

023-028

RIGHT-OF-WAY AND TRACK MAP

CHICAGO, ST. LOUIS & NEW ORLEANS R.R.

OPERATED BY THE

ILLINOIS CENTRAL RAILROAD

WOODSTOCK TO TENN.-KY. STATE LINE

STATION TO STATION

M.P. TO

SCALE: 1 in. = 200 ft. SCALE: 1 in. = 1000 ft.

OFFICE OF CHIEF ENGINEER

CHICAGO, ILL.

Chief Engineer