A.F.E. No.	DATE COMP.	DESCRIPTION OF CHANGE.
4229		CONST. OF R/W. FENCE MILES 344, 345 & 346
3404		" " " " " "
5531		" " " " " "
21440	11-23-36	Sold part par. 2.
22510	6-4-37	" Tool house.
28734	11-12-41	Ret. 32'-45' platform & pile foundation
37063	8-10-48	Const. trib. #275-A & 275-B for J.B. Michael Co.
44596	1-22-54	Retired portion of freight room and platform (14' on S. end depot)
46818	6-15-57	Ret. Screening platform Sta. 9494+55.

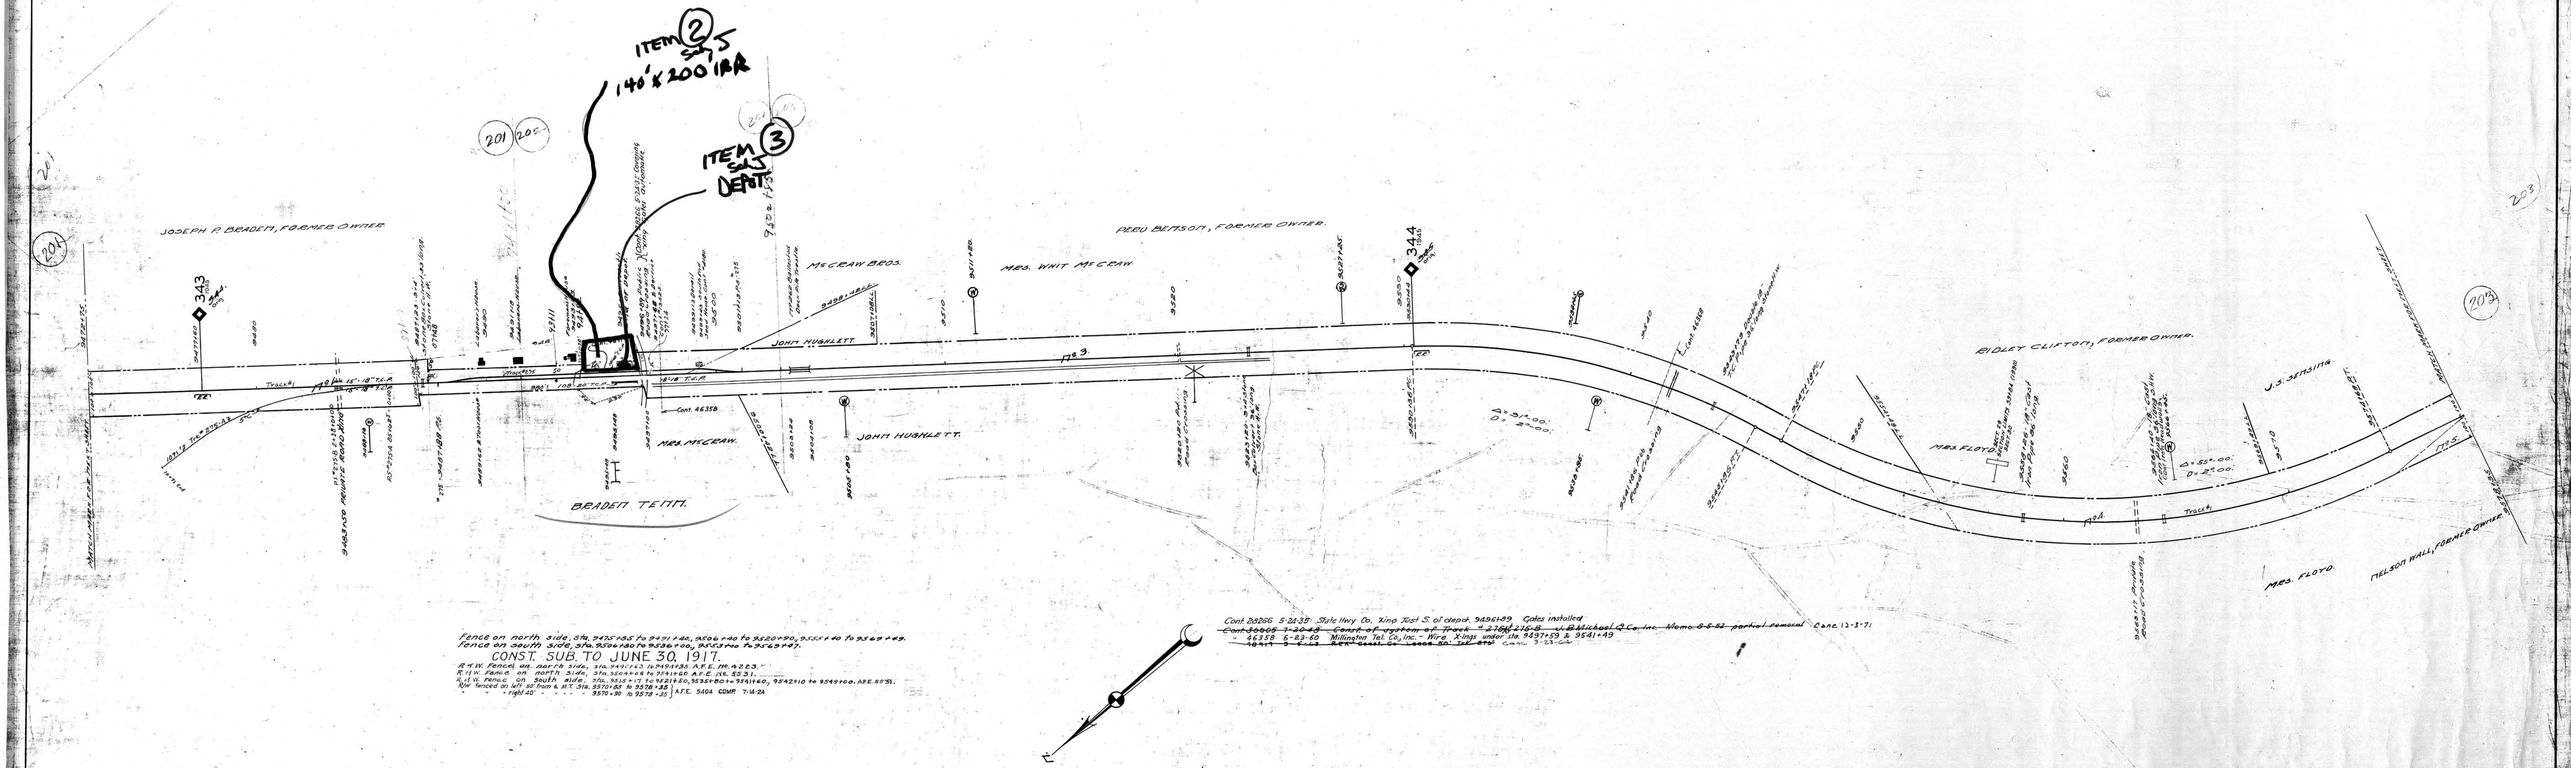

Fence on north side, sta. 9475+85 to 9491+42, 9506+40 to 9520+90, 9555+40 to 9569+49.
Fence on south side, sta. 9506+80 to 9536+00, 9555+00 to 9569+47.

CONST. SUB. TO JUNE 30, 1917.

R.&W. Fence on north side, sta. 9491+63 to 9494+35. A.F.E. No. 4223.
R.&W. Fence on north side, sta. 9504+06 to 9541+60 A.F.E. No. 5531.
R.&W. Fence on south side, sta. 9515+17 to 9521+50, 9535+80 to 9541+60, 9542+10 to 9549+00. A.F.E. 5531.
R/W fenced on left 50' from & M.T. Sta. 9570+85 to 9578+35 } A.F.E. 5404 COMP. 7-14-24
" " " right 40' " " " " 9570+90 to 9578+35 }

Cont. 28266 5-24-35 State Hwy Co. King Just S. of depot. 9496+89 Gates installed
~~Cont. 34605 7-20-48 Const. of system of Track #275-A & 275-B J.B. Michael Co. Inc. Memo. 8-5-52 partial removal~~ Canc. 12-3-71
" 46358 6-23-60 Millington Tel. Co., Inc. - Wire Xings under Sta. 9497+59 & 9541+49
~~" 46419 9-2-63 R.R.R. Const. Co. Lease 50' Tel. 270~~ Canc. 3-23-64

Sheet No. 91 of 111 of Memphis Line from survey station 9472+75 to survey station 9578+35

Valuation Engineer

RIGHT OF WAY AND TRACK MAP
LOUISVILLE AND NASHVILLE R. R. CO.
MEMPHIS LINE
STATION 9472+75 TO STATION 9578+35
SCALE 1 INCH = 200 FT.
OFFICE OF CHIEF ENGINEER, LOUISVILLE, KY.

024-004

V.25
91

FAYETTE COUNTY, TENN.