A.F.E. No	Date Comp	Description of Change
6621	8-31-27	Thes. Repaced with 1258 thru girder Br. #271
45515	2-25-54	Rebuild Br. #278 - Mi. 351 with Creo. Ballast Dk.
44729	6-14-55	Rebuild Br. #275 & Mi. 351 and fat. 505 Tie #278.
48638		Rebuild Approach Br. 271.

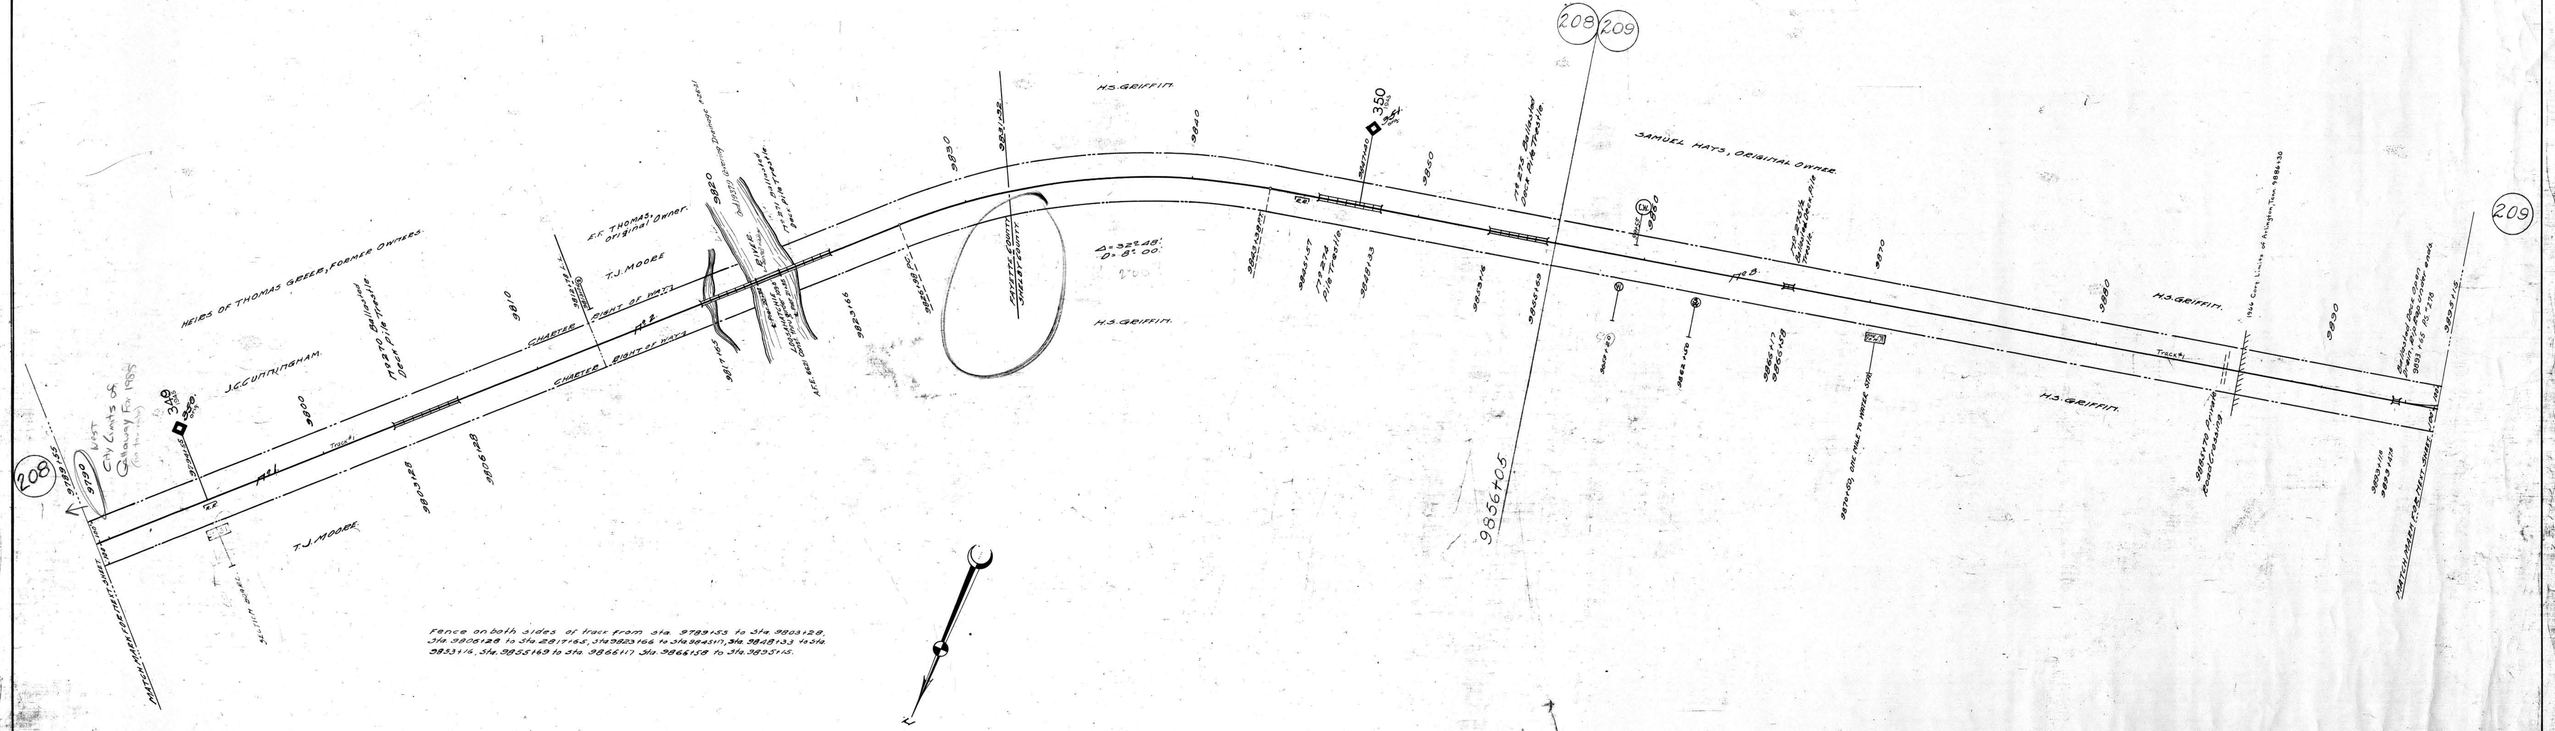

Sheet No. 94 of 111 of Memphis Line from survey station 9789+55 to survey station 9895+15

Valuation Engineer

RIGHT OF WAY AND TRACK MAP
LOUISVILLE AND NASHVILLE R. R. CO.
MEMPHIS LINE
STATION 9789-55 TO STATION 9895-15

SCALE 1 INCH = 200 FT.

OFFICE OF CHIEF ENGINEER
LOUISVILLE, KY.

024-007

25-94.

FAYETTE COUNTY, TENN.

SHELBY COUNTY, TENN.

4-4