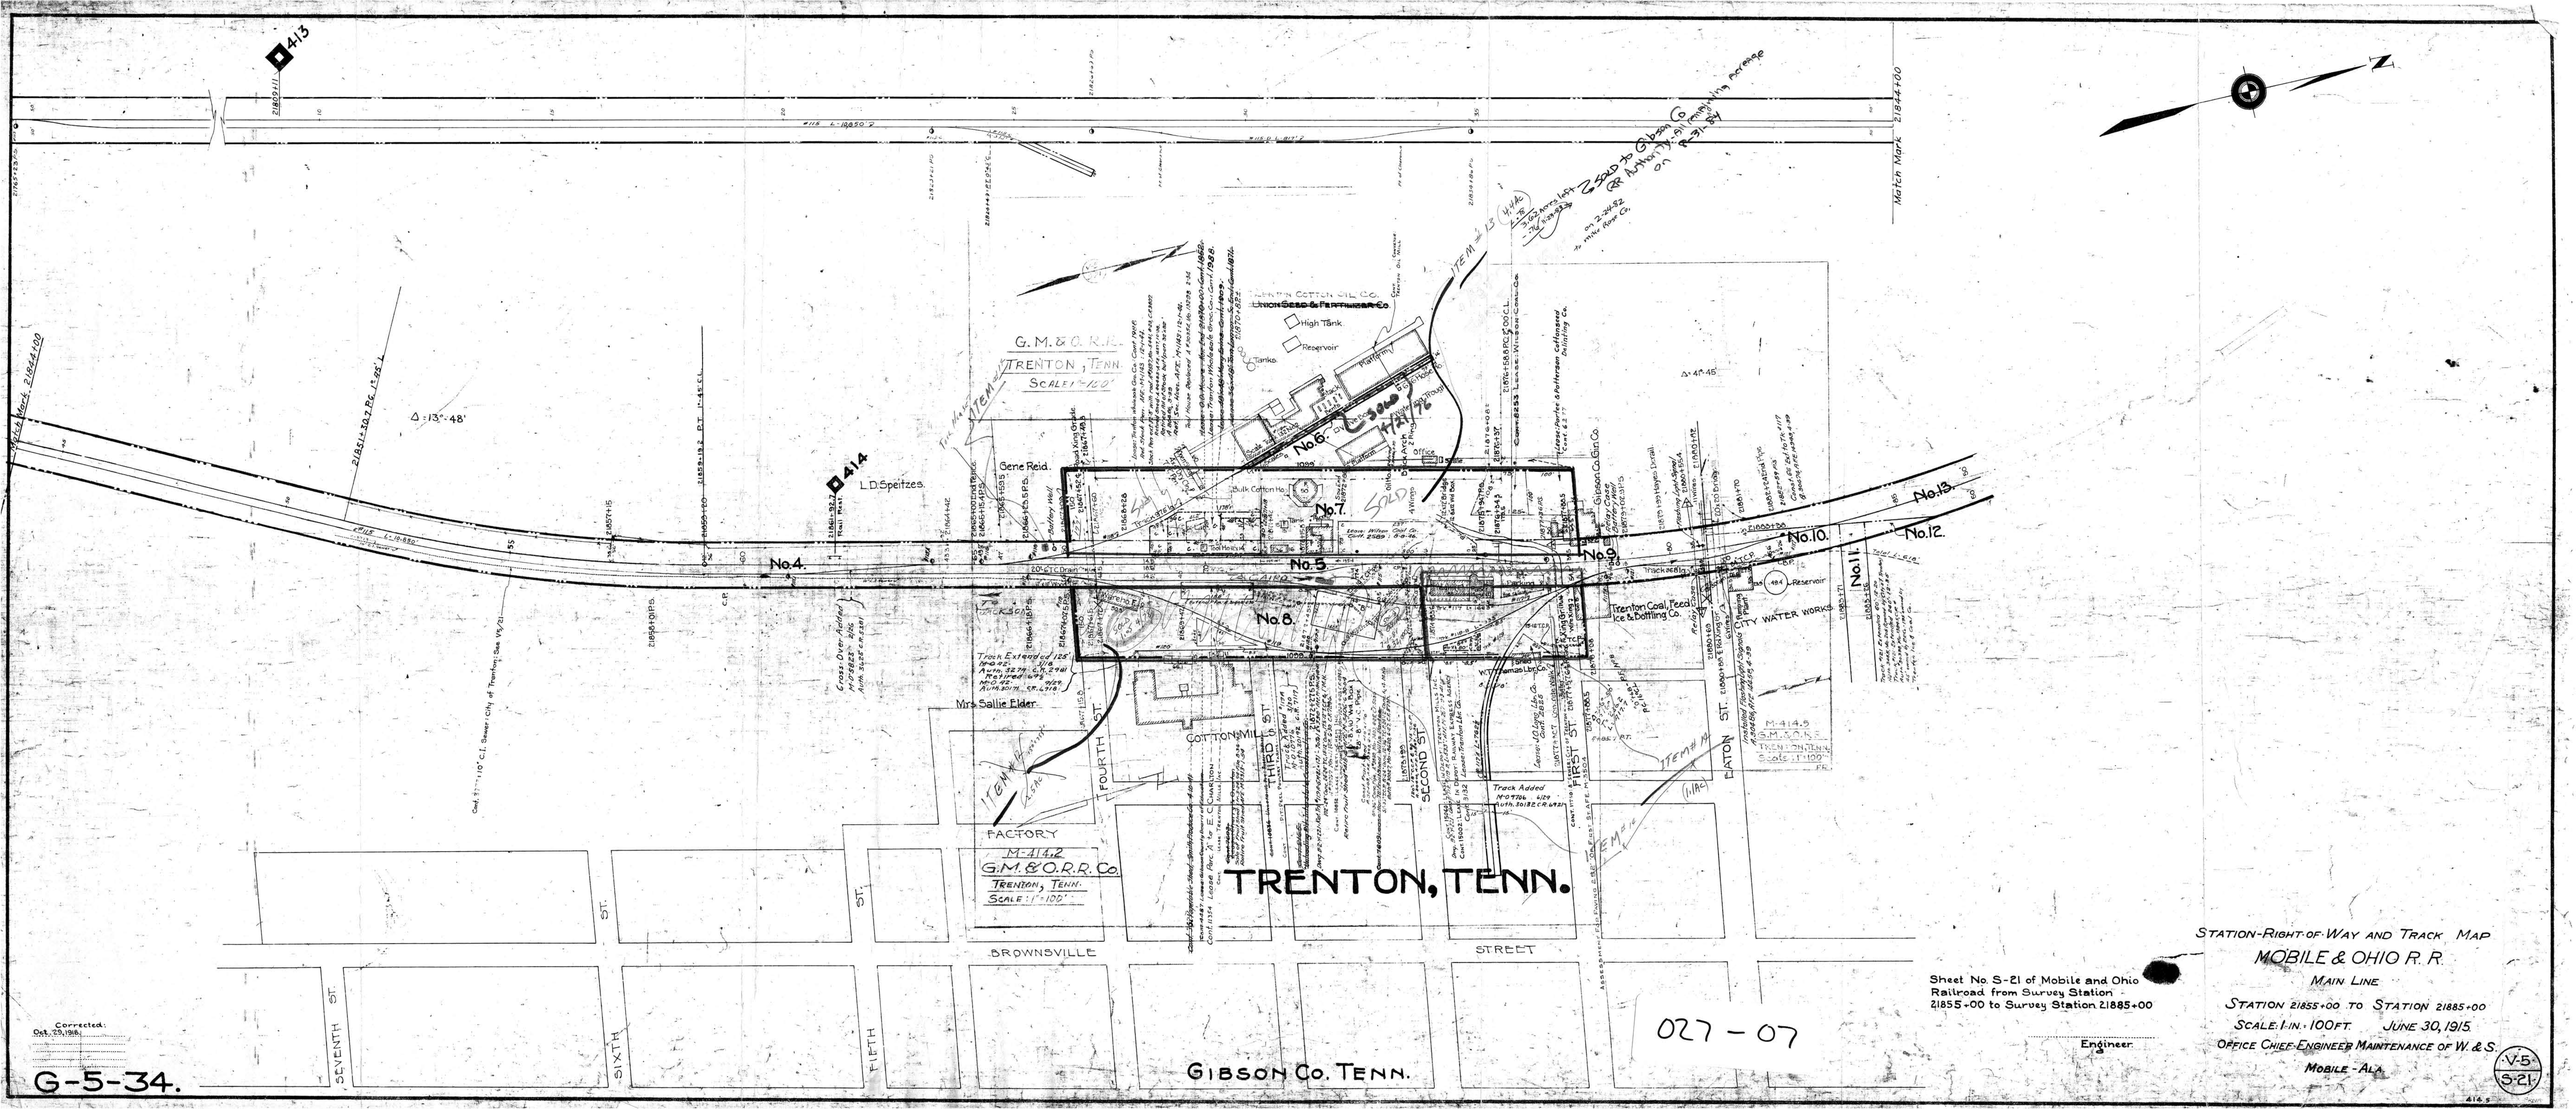

Corrected:
Oct. 29, 1918.

G-5-34.

Sheet No. S-21 of Mobile and Ohio Railroad from Survey Station 21855+00 to Survey Station 21885+00

Engineer:

STATION-RIGHT-OF-WAY AND TRACK MAP

MOBILE & OHIO R. R.

MAIN LINE

STATION 21855+00 TO STATION 21885+00

SCALE: 1-IN.-100 FT. JUNE 30, 1915.

OFFICE CHIEF-ENGINEER MAINTENANCE OF W. & S.

MOBILE - ALA.

V-5
S-21