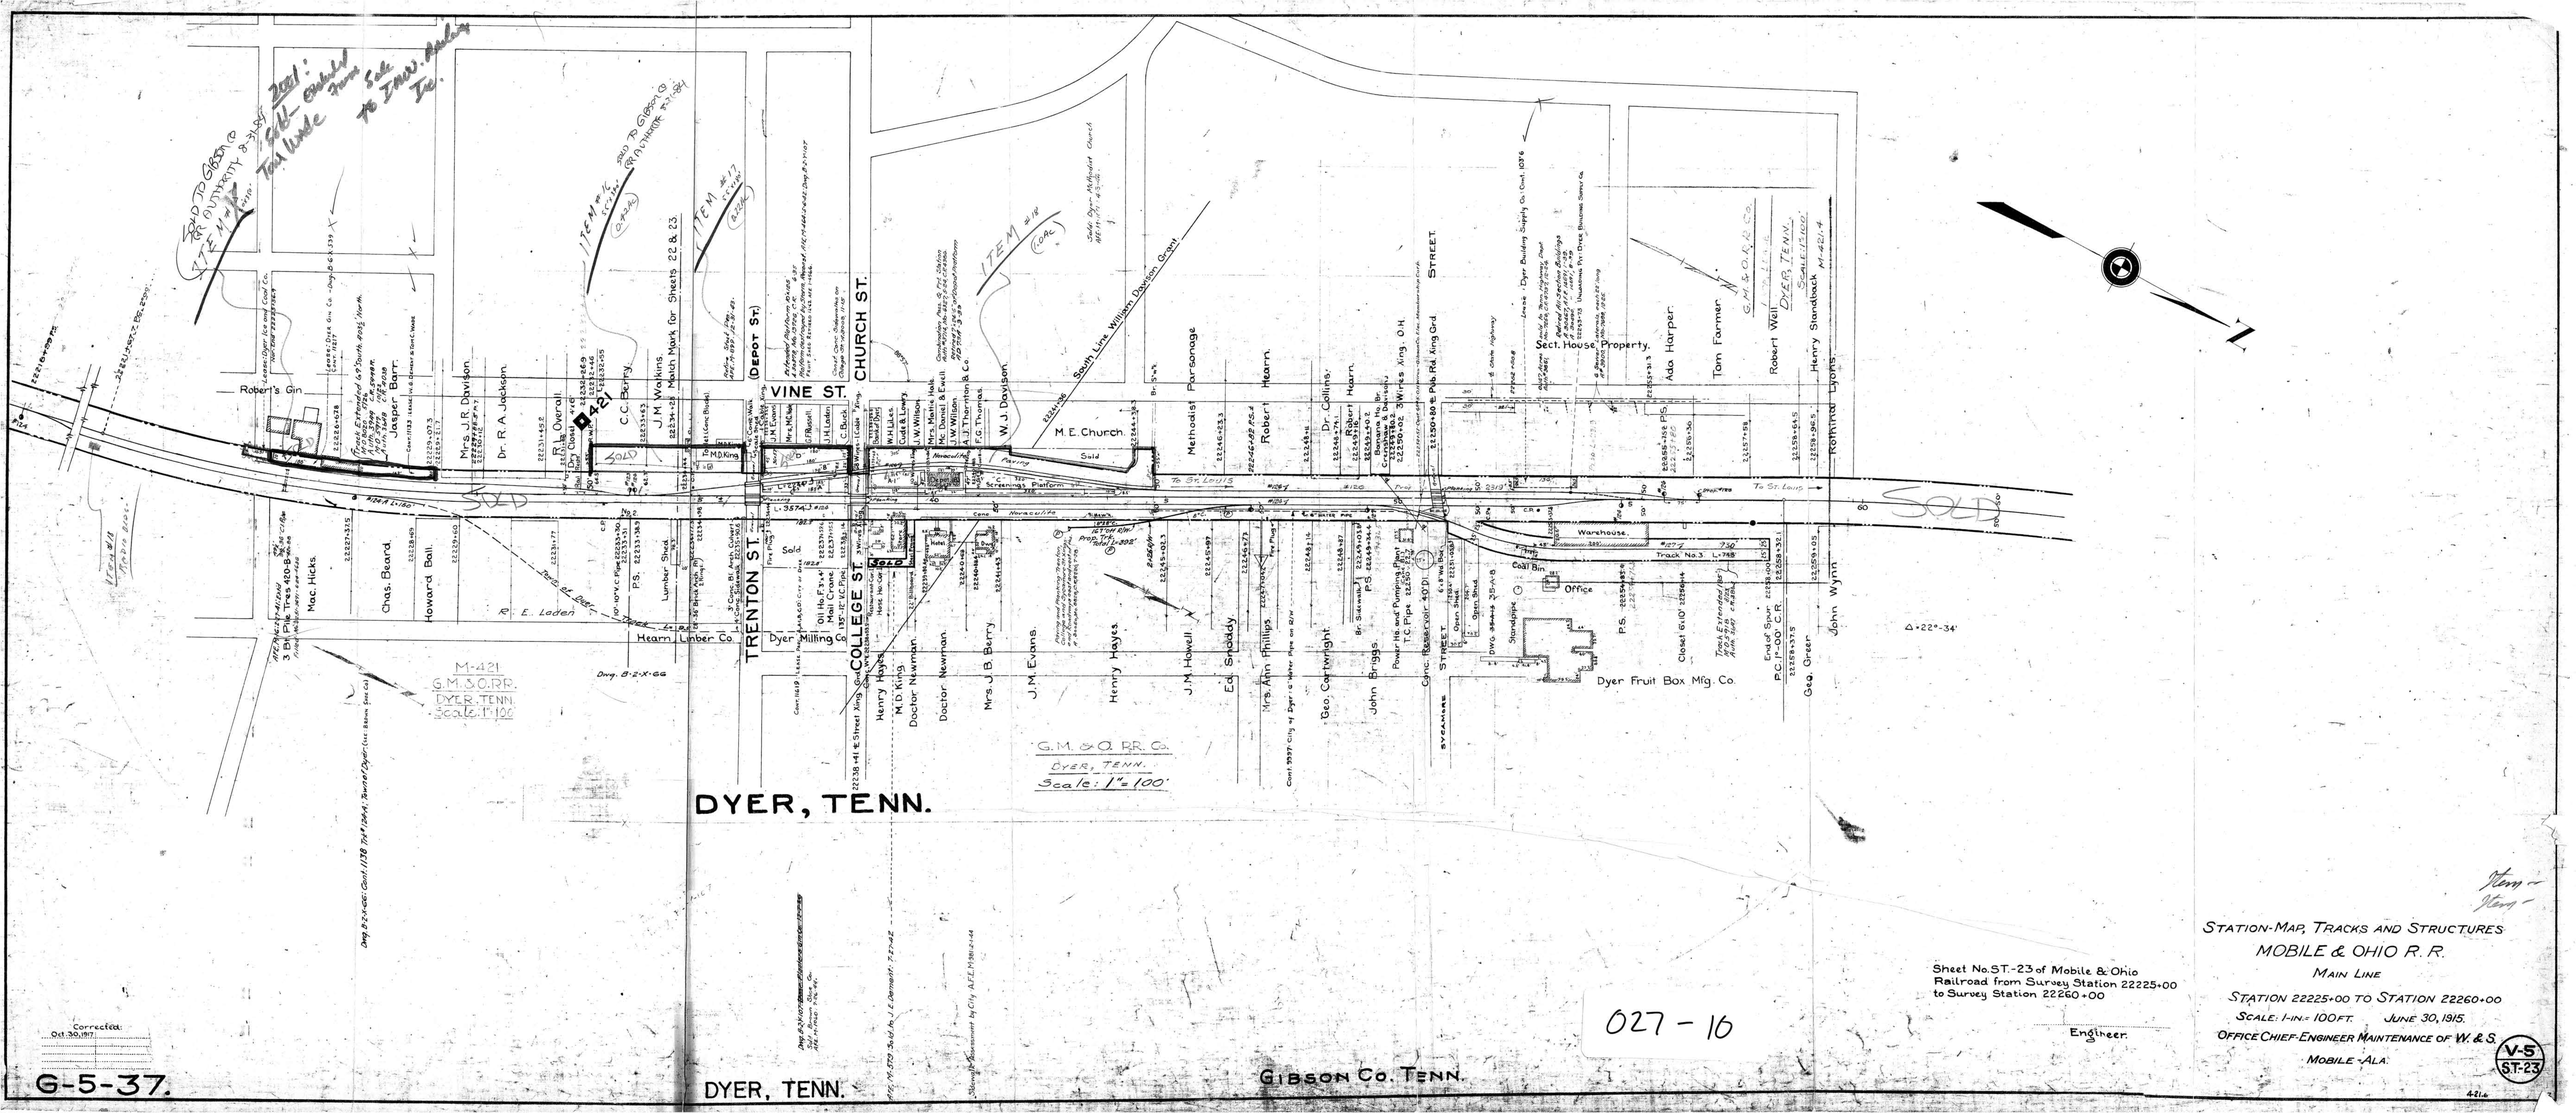

DYER, TENN.
VINE ST.
CHURCH ST.
TRENTON ST.
COLLEGE ST.
DEPOT ST.
M. E. Church
Methodist Parsonage
Robert Hearn
Dr. Collins
Robert Hearn
Sect. House Property
Ada Harper
Tom Farmer
Robert Well
Henry Standback
Rothmal Lyons
Robert's Gin
Mrs. J. R. Davison
Dr. R. A. Jackson
R. L. Overall
C. C. Berry
J. M. Watkins
Match Mark for Sheets 22 & 23
Jasper Barr
Mac. Hicks
Chas. Beard
Howard Ball
Hearn Lumber Co.
Dyer Milling Co.
Henry Hayes
M. D. King
Doctor Newman
Mrs. J. B. Berry
J. M. Evans
Henry Hayes
J. M. Howell
Ed. Snoddy
Mrs. Ann Phillips
Geo. Cartwright
John Briggs
Conc. Reservoir 40' Dl.
Dyer Fruit Box Mfg. Co.
Geo. Greer
John Wynn
Warehouse
Coal Bin
Office
Track No. 3
Sycamore Street
Dyer Tenn.
Scale 1"=100'
M-421
G. M. & O. R.R.
DYER, TENN.
Scale: 1"=100'
G. M. & O. R.R. Co.
DYER, TENN.
Scale: 1"=100'
Sheet No. ST.-23 of Mobile & Ohio Railroad from Survey Station 22225+00 to Survey Station 22260+00
Engineer.
027 - 16
STATION-MAP, TRACKS AND STRUCTURES
MOBILE & OHIO R. R.
MAIN LINE
STATION 22225+00 TO STATION 22260+00
SCALE: 1-IN.= 100 FT. JUNE 30, 1915.
OFFICE CHIEF-ENGINEER MAINTENANCE OF W. & S.
MOBILE - ALA.
V-5
ST-23
Corrected: Oct. 30, 1917
G-5-37.
DYER, TENN.
GIBSON CO. TENN.