REF. NO.	WORK AUTH.	DESCRIPTION	DATE COMPLETED
A	8-12-74	Revised engineering details of track & R of W based on field survey	Apr. 1974
	1973	Revised track & R of W based on field survey	Dec. 1973
	1973	Revised track & R of W based on field survey	Dec. 1973
	1972	Revised R of W based on survey of Jan. 1972	Dec. 1972
	1966	Revised R of W based on survey of Jan. 1966	Dec. 1966
	1956	Revised R of W based on survey of Dec. 1956	Dec. 1956

No.	Grantor.	Grantee.	Instr.	Date.	Record.		Cont. No.	Remarks.
1	L Wren, etal	Miss. Cent. R. R. Co.	W. D.	4-8-73	5-621	8-12-74	13	
2	F F Perry, etal	J. St. L. & P. R.R.Co.	"	11-16-95	21-421	12-20-96	12	
3	R A Meadows	Miss. Cent. R. R. Co.	"	4-8-73	5-623	8-12-74	11	
4	S F Scott, etal	"	"	8-5-73	5-616	8-12-74	10	
5	W D Scott,	"	"	3-12-74	5-660	8-22-74	79	
6	" "	"	"	2-12-74	5-660	8-22-74	79	
7	R Bradford & wife	"	"	4-24-73	27-230	9-1-16	9	
8	" "	"	"	2-16-74	5-682	8-[illegible]-74	80	
9	" "	"	"	2-16-74	5-682	8-[illegible]-74	60	
10	J M Baker	"	"	4-23-73	5-630	8-12-74	3	
11	J Williams	"	"	4-22-73	5-613	8-12-74	7	
12	J C Williams	"	"	4-[illegible]-73	5-623	8-12-74	6	
13	A Young	"	"	4-5-73	5-597	8-12-74	5	
14	J Blancett	"	"	4-5-73	5-617	8-12-74	4	
15	S Thetford	"	"	4-5-73	5-616	8-12-74	2	
16	E Kinney	"	"	4-23-73	5-640	8-12-74	2	

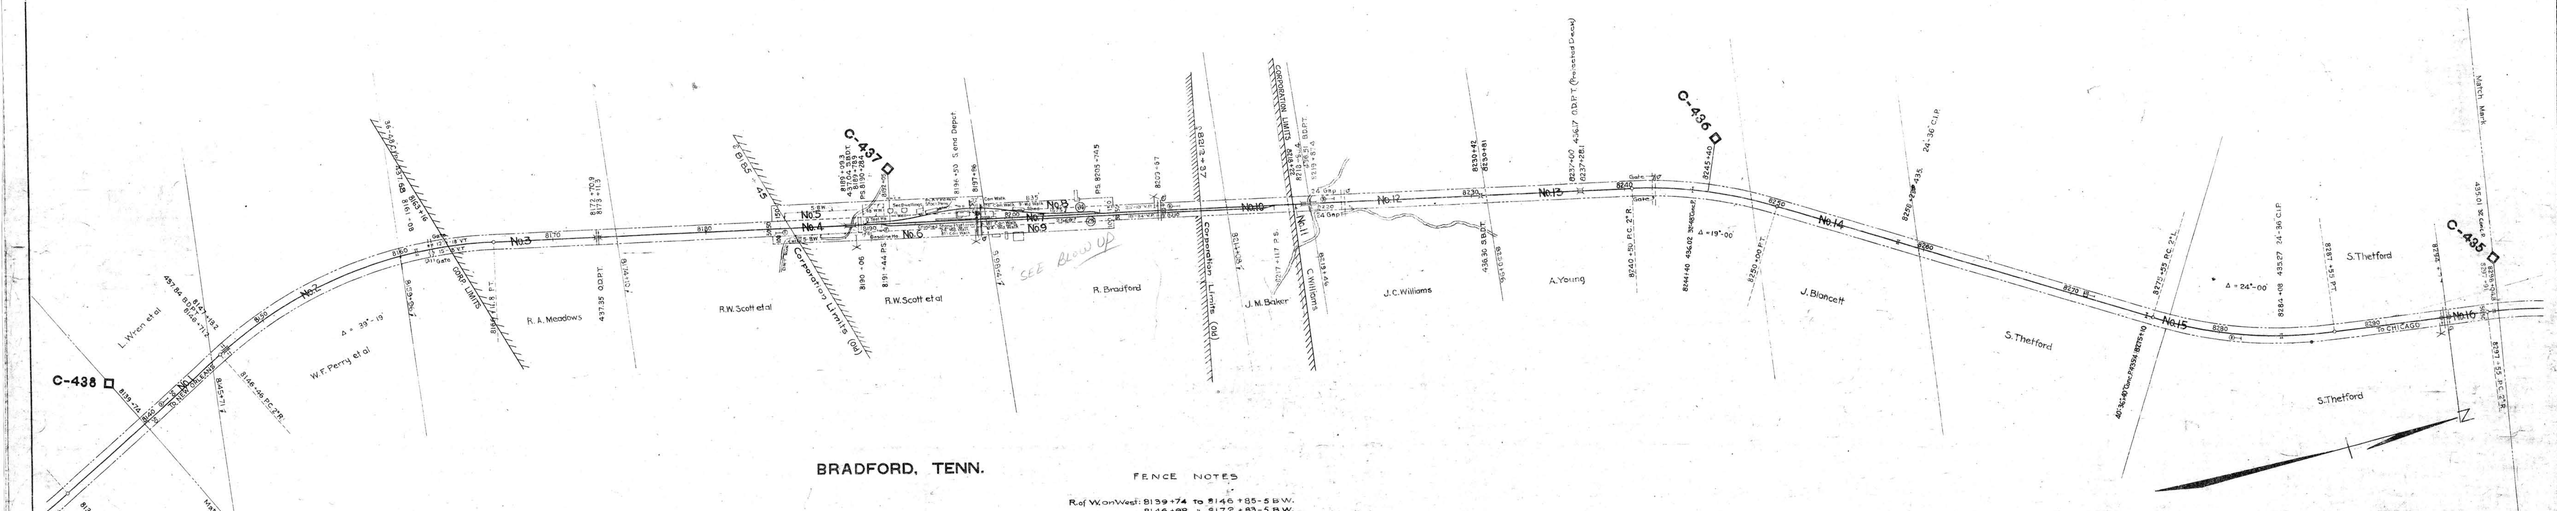

BRADFORD, TENN.

FENCE NOTES

R. of W. on West: 8139+74 to 8146+85-5 B.W.
8146+98 " 8172+83-5 B.W.
8172+95 " 8184+40-5 B.W.
8209+96 " 8219+00-5 B.W.
8227+00 " 8264+83-5 B.W.
8264+85 " 8294+54-5 B.W. 26' W.W.
8294+93 " 8298+27-5 B.W.

R. of W. on East: 8139+74 " 8146+85-5 B.W.
8146+98 " 8172+83-5 B.W.
8172+95 " 8184+40-5 B.W.
8209+96 " 8219+00-5 B.W.
8221+00 " 8246+18-5 B.W.
8246+18 " 8264+83-5 B.W. 26' W.W.
8264+85 " 8273+08-5 B.W.
8294+93 " 8298+27-5 B.W.

RIGHT-OF-WAY AND TRACK MAP

CHICAGO, ST. LOUIS & NEW ORLEANS R.R.

OPERATED BY THE

ILLINOIS CENTRAL RAILROAD

JACKSON TO TENN.-KY. STATE LINE

STATION 8139+74 TO STATION 8298+27

M. P. C-438 TO M. P. C-435

SCALE-1 IN. = 300 FT. JUNE 30, 1874 Rev. Dec. 31, 1922

OFFICE OF CHIEF ENGINEER, CHICAGO, ILL.

I-Tenn-12
12

027-18

Sheet No. 12 of valuation section I-Tenn-12 Jackson to Tenn-Ky State line of the Illinois Central Railroad Company, from survey station 6457+84 to survey station 9813+10

S. K. Thrower
Valuation Engineer