Index No.	Work Order No.	DESCRIPTION	Date Completed
	2012	Fence Inventory - Sitka, Tenn.	May 1929
	2013	Re-Fence Sitka Yard	Dec. 1929
	2014	Re-Fence Sitka Yard	Dec. 1929
	2015	Re-Fence - Sitka Yard	Aug. 1930

No.	Grantor.	Remarks.	Tax:	Date.	Record.		Cost-Eq.	Remarks.
1	E C Butler	Misc. Cont. R.L.-Jo.	W. D.	4-3-73	5-670	6-12-74	87	
2	W McMin	"	"	4-2-73	5-656	6-12-74	86	
3	J M Pratt	"	"	4-2-73	5-658	6-12-74	50	
4	A Karnes	"	"	4-2-73	5-659	6-12-74	51	
5	N S Langford et al	"	"	4-4-73	5-661	6-12-74	54	
6	S P Clark	"	"	4-4-73	5-660	6-12-74	50	
7	B W Clement	"	"	4-4-73	5-662	6-12-74	53	
8	S M Pearce	"	"	4-4-73	5-663	6-12-74	52	
9	A Karnes	"	"	4-7-73	5-669	6-12-74	51	

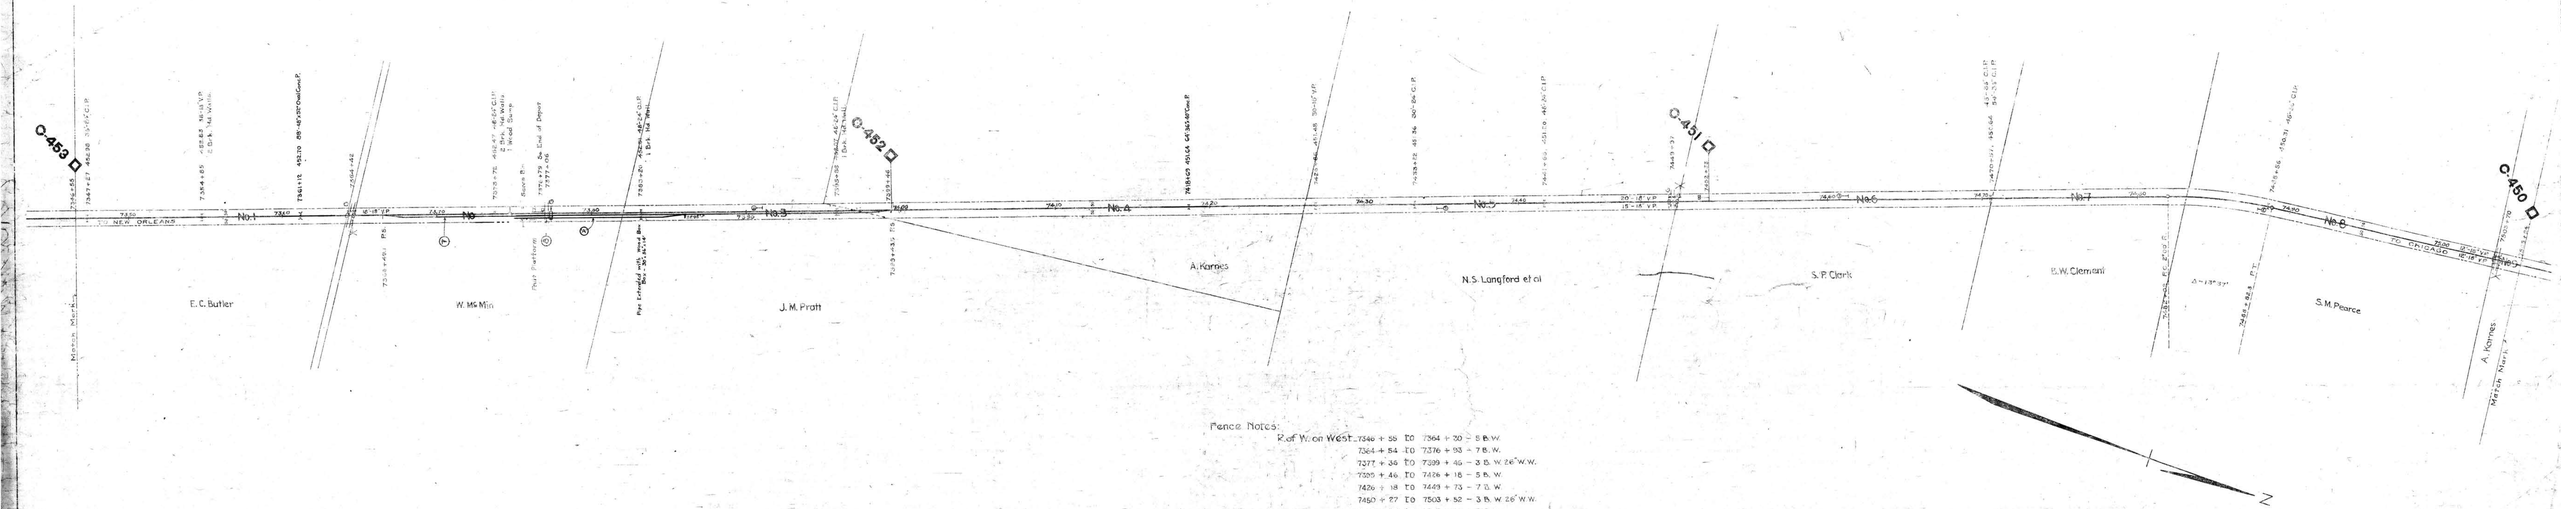

Fence Notes:

R of W on West 7346 + 55 TO 7364 + 30 – 8 B. W.
7364 + 54 TO 7376 + 93 – 7 B. W.
7377 + 36 TO 7399 + 46 – 3 B. W. 26" W. W.
7399 + 46 TO 7426 + 18 – 5 B. W.
7426 + 18 TO 7449 + 73 – 7 B. W.
7450 + 27 TO 7503 + 52 – 3 B. W. 26" W. W.
7503 + 89 TO 7505 + 24 – 5 B. W.

R of W on East 7346 + 55 TO 7364 + 30 – 5 B. W.
7364 + 54 TO 7374 + 76 – 5 B. W.
7377 + 36 TO 7415 + 00 – 3 B. W. 26" W. W.
7415 + 00 TO 7449 + 73 – 5 B. W.
7450 + 27 TO 7476 + 00 – 5 B. W.
7482 + 60 TO 7503 + 52 – 5 B. W.
7503 + 89 TO 7505 + 24 – 3 B. W. 26" W. W.

Sheet No. of 22 of valuation section J-Tenn-12 Jackson to Tenn-Ky State line of the Illinois Central Railroad Company from survey station 64+37+84 to survey station 98+40

Valuation Engineer

027 - 21

RIGHT-OF-WAY AND TRACK MAP

CHICAGO, ST. LOUIS & NEW ORLEANS R.R.

OPERATED BY THE

ILLINOIS CENTRAL RAILROAD

JACKSON TO TENN.-KY. STATE LINE

STATION 7346+55 TO STATION 7505+24

M. P. C-453 TO M. P. C-450

SCALE: 1 IN. = 200 FT. JUNE 30, 1918 Rev. Dec. 31, 1928

OFFICE OF CHIEF ENGINEER

CHICAGO, ILL.

J-Tenn-12