A.F.E.	Date Comp.	Remarks
58114	6-27-65	Const. Spur Track No. 312

No.	Grantor	Grantee	Inst.	Date	Record	Custom	A.F.E.	Remarks
phi 2,357	L&N R.R. Co.	Gibson Co. Tenn.	Easement	10-15-59	DB 128 p.333	1913		For Road

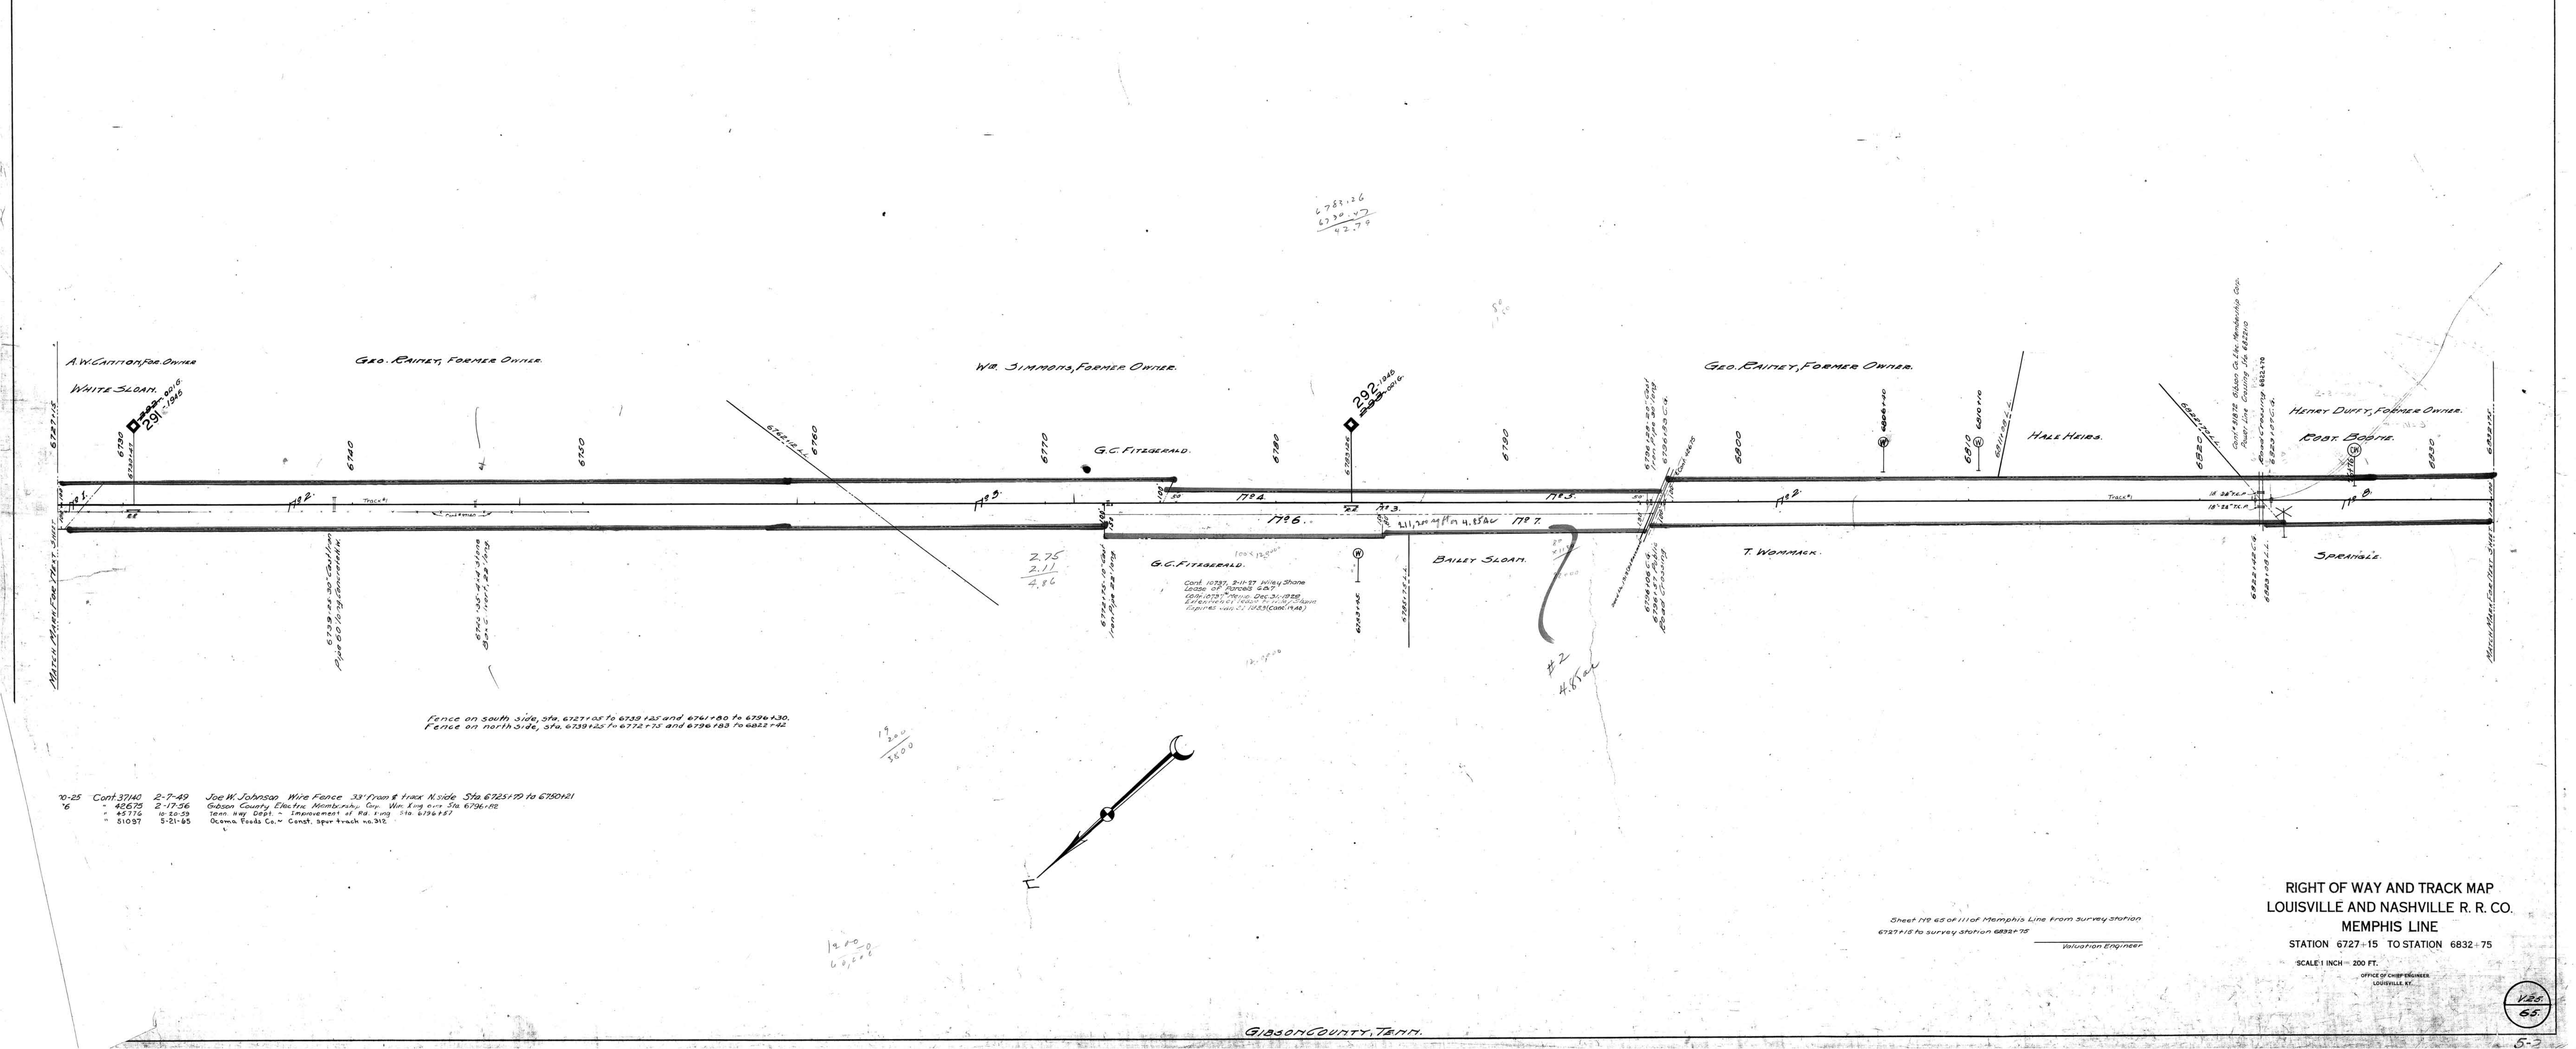

RIGHT OF WAY AND TRACK MAP
LOUISVILLE AND NASHVILLE R. R. CO.
MEMPHIS LINE

STATION 6727+15 TO STATION 6832+75

SCALE 1 INCH = 200 FT.

OFFICE OF CHIEF ENGINEER
LOUISVILLE, KY.

V.25
65

5-2