A.F.E. No.	Date Completed	Description of Change
1059	June 1, 1920	2.75" Track #213 Sold to Std. Oil Co.
1058	" 21, 1920	1.92" " #213 Removed.
7171	July 17, 1926	Track #214 Extended from Sta. 902+36 to 895+65
7291	Jan. 30, 1926	" #212 " 60'
7272	Dec. 18, 1926	Const. of wig wag at sta. 833+26
8135	Jan. 26, 1927	Track #231 Extended 135'
31336	Mar. 14, 1942	Trk. #213 Rem.
31529	5-2-1942	"One mile to water sta." sign rem.
35529	5-2-1946	Const. of Trk. #211-A
41923	Nov. 14, 1952	Rebuild Bn. #176
43819	June 23, 1953	Paving ground depot.
47703	Dec. 2, 1956	Paint 4 Inches House, Outbuilding & Tool House Per Nº 8.
48136	6-26-57	Const. Trk. #211-B
49466	9-19-57	Paving Dodson St.
49470	11-25-57	Sale Pr. Parcel "B" To J. H. Smith
49416	11-22-57	Relocating B.S. #214
50976		Relay of Rn. #176
61033		Track "232" removed, 880' of track "230" removed, R/W vacated Pt. Par. 12, All Par. 13, 15, 19

No.	GRANTOR	GRANTEE	INSTRUMENT	DATE	RECORD	CUST. No.	REMARKS
9R	City of Humboldt; Grant Gooch & Wife, S.H.H. Raines et al	L.&N. R.R. Co.	(3) Easements	10-4-51, 9-19-51, 9-19-51	D.B. 113, P. 542, 544, 540	13993	Easement for pole line
Pt 8	L&N	J. Hungerford Smith	Deed	10-25-57		5778	
Pt. 7&8	L&N	State of Tenn.		10-25-57		5778	Easement for Highway

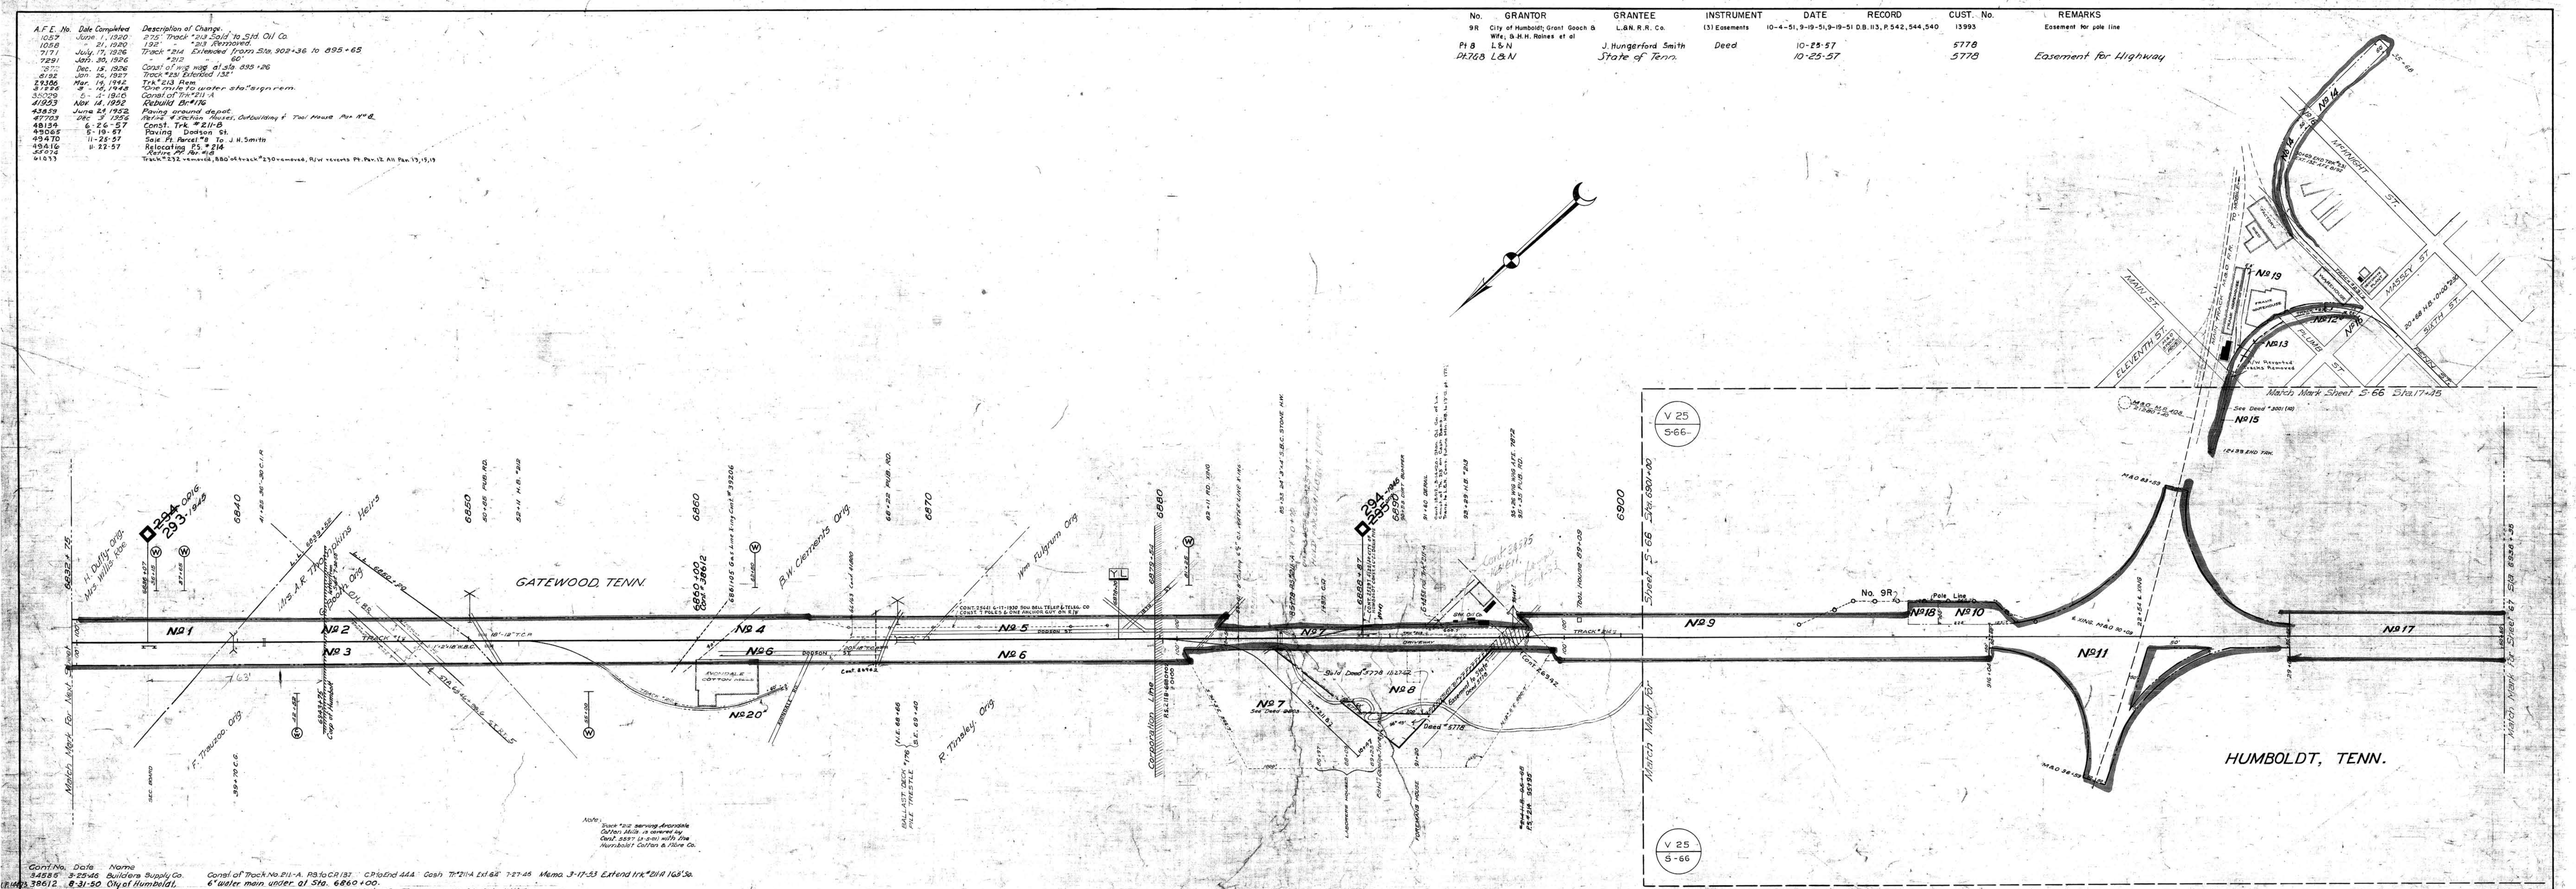

Cont. No.	Date	Name	
3-4888	3-23-46	Builders Supply Co.	Const. of Track No. 211-A. R3 to CR 131 C. P. to End 444 Cash Tr. 211A Ext. 66' 7-27-46 Memo. 3-17-53 Extend trk. #211A 168' So.
(Pt. 1862) 38612	8-31-50	City of Humboldt.	6" Water main under at Sta. 6860+00.
(Pt. 1862) 39206	7-16-51	West Tenn. Gas Co.	3" Gas Main in 6" Casing Under Sta. 6861+05 ~ Trans. 12-16-53 City of Humboldt, Tenn.
40402	4-17-53	Builders Supply Inc.	Lease of O&OA R.R. in Par. 7
* 24-05 31342	7-13-53	Sou. Bell Tel. & Tel. Co.	Wire Line & Tunnel - Sta. 6.1+71.
41806	11-16-54	West Tenn Gas Co.	4" Gas Line & Tap Sta. 6683+83 ~ Trans. 12-16-59 City of Humboldt, Tenn.
43105	5-22-56	J. Hungerford Smith Co.	Const. of Trk. #211-B
43323	11-2-56	City of Humboldt	6" C.I. WATER LINE Bing under SPR 6883+81.
44332	1-28-57	Builders Supply Inc.	Store yard Per Cont. 2-6-58
26942	8-13-57	Sou. Bell T&T Co.	Wire Xing Over Sta. 6894+88
13993	10-28-57	State of Tenn.	Agreement for Road Bing
43933	5-6-58	Builders Supply Inc.	Lease of Yard Per Cont. 12-7-62.

RIGHT OF WAY AND TRACK MAP
LOUISVILLE AND NASHVILLE R. R. CO.
MEMPHIS LINE
STATION 6832+75 TO STATION 6968+35
SCALE 1 INCH = 200 FT. JUNE 30, 1917
REVISED AND REDRAWN SEPT. 27, 28
OFFICE ENGINEER
LOUISVILLE, KY.

V. 25
66

V. 25 - 66

GIBSON COUNTY, TENN.