AFE	DATE COMP	DESC. OF CHARGE
5462	8-15-24	Fence East 115+68 to 127+40
		Fence West 115+68 to 130+86
10375	2-29-28	Fence East 4063+00 to 4080+20
1961	11-15-23	Const. of U. pass. Sta. 4158+35.7
4122	1-25-24	Trk. #3 extended 140' (C.E. Dwg. G-18553 & 18821)
12753	7-20-29	Purchase of Pbr. 13
12714	12-20-29	Inst. of Train Length Markers-V.S. 16.
29112	12-12-41	Rel. trks. #62 & #63
43845	10-[illegible]-58	Rebuild overhead Br. Sta 4080+36

PAR. NO.	GRANTOR	GRANTEE	INSTRUMENT	DATE	RECORD			CUST. NO.	REMARKS
1	J.W. Swanner	L. & N. R.R. Co.	Deed	May 19, 1911	D.B. 69	P325	Jun. 14, 1911	10331	
2	R.L. Lewter	"	"	May 19, 1911	D.B. 69	P321	Jun. 14, 1911	10332 (1)	
3	R.L. Lewter	"	"	Jan. 25, 1912	D.B. 70	P197	Jan. 30, 1914	10332 (1)	
4	R.L. Lewter	"	"	Aug. 2, 1912	D.B. 73	P244	Jul. 26, 1914	10332 (1)	
5	R.E. Coffman	"	"	May 19, 1911	D.B. 69	P329	Jun. 14, 1911	10333 (1)	
6	J.F. Gatlin	"	"	May 19, 1911	D.B. 69	P305	Jun. 14, 1911	10334	
7	A.M. Lewter	"	"	Jun. 14, 1911	D.B. 69	P324	Jun. 14, 1911	10335	
8	J.T. Smith	"	"	May 19, 1911	D.B. 69	P322	Jun. 14, 1911	10336	
9	D.L. Falkner	"	"	May 19, 1911	D.B. 69	P311	Jun. 14, 1911	10339	
10	R.E. Coffman	"	"	Apr. 5, 1915	D.B. 74	P357	Jun. 8, 1915	10333 (1)	
11	R.L. Lewter	"	"	Jul. 24, 1915	D.B. 74	P562	Sep. 25, 1915	10332 (1)	
12	R.E. Coffman	"	"	Jan. 4, 1916	D.B. 76	P 60	Apr. 19, 1916		
13	R.L. Lewter et.ux.	"	"	July 20, 1929	D.B. 98	P237	Aug. 22, 1929	10332	AFE 12753

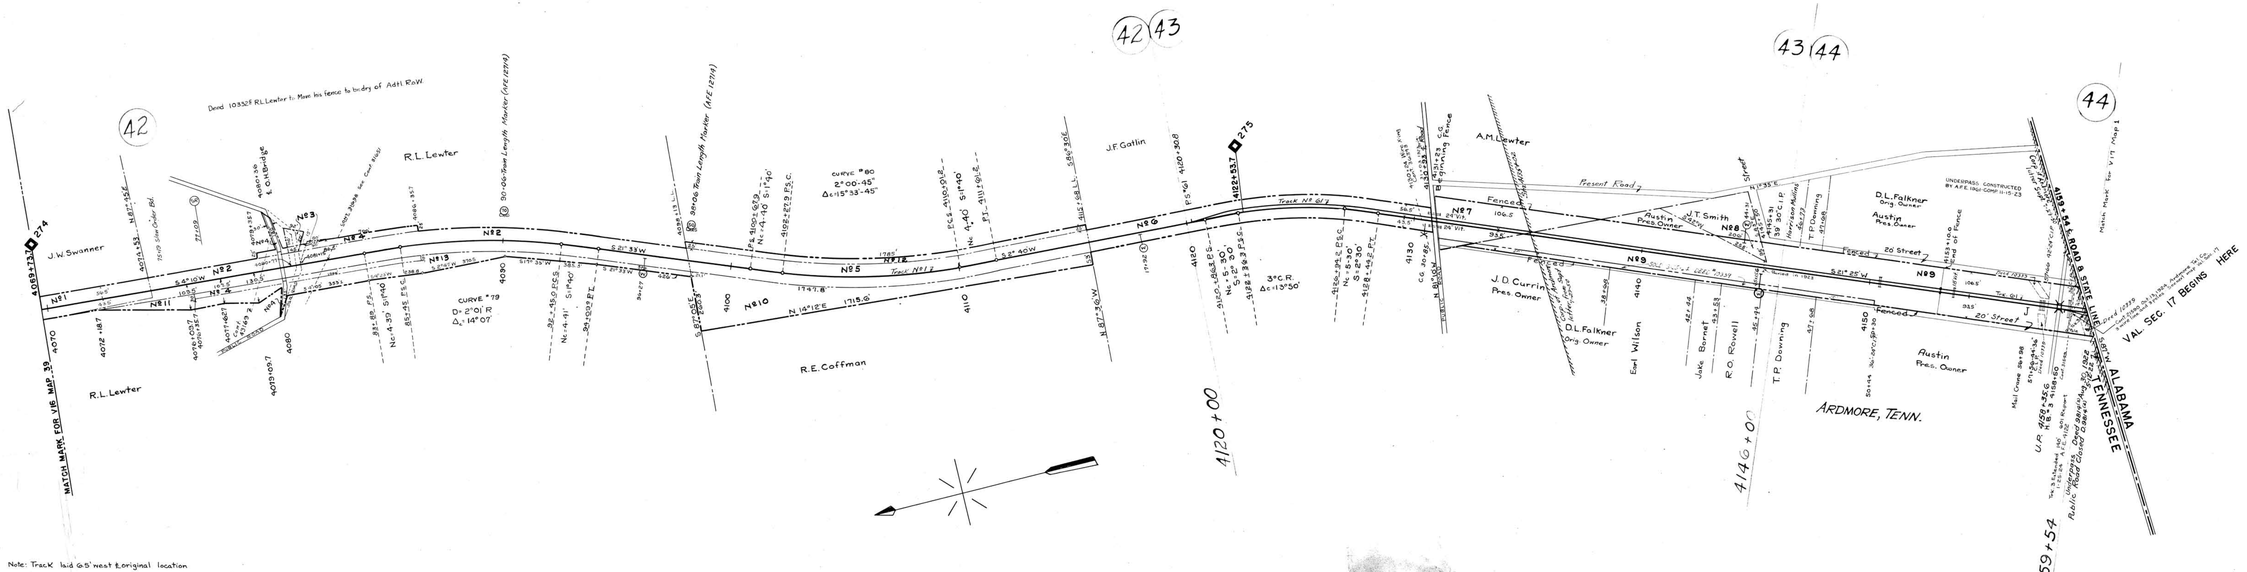

Note: Track laid 65' west & original location

L.F.	CONT. NO.	DATE	DESCRIPTION
	31549	5-27-40	Ardmore Tel. Co. - Tel. Crossing in conduit - Sta. 4158+83
	31698	8-12-40	Lincoln Co. Elec. Memb. Corp. - Wire Xing - Sta. 4082+37.7
	31651	5-12-41	City of Pulaski - Power Line Xing - Sta. 4082+37.7
27791	36393	3-23-48	Lincoln Co. Elec. Memb. Corp. - Wire Xing over at 4130+24
	21590	10-13-24	Ardmore Tel. Co. - 3 wire line and 3 poles near Depot - Sta. 4159+54
	43169	10-26-56	" " " Wire Xing Over Sta. 4079+43.7
Deed	10339	6-22-61	Dept. of Hwys., State of Tenn. - Areas for drainage ditch in Par. 9

RIGHT OF WAY AND TRACK MAP
LOUISVILLE AND NASHVILLE R. R. CO.
LEWISBURG DIVISION

STATION 4069+73.7 TO STATION 4159+54

SCALE 1 INCH = 200 FT. JUNE 30, 1917

OFFICE OF CHIEF ENGINEER
LOUISVILLE, KY.

028 - 12

V16
40

V16 40

GILES COUNTY, TENN.