A.F.E. No.	Date Completed	Description of Change.
2199	1-3-22	Removal of Trk.# 124
2969	3-9-22	Removal of 3 Sect. Houses.
11198	4-16-28	Removal of Cantaloupe Shed-N.End of Depot.
22993	9-8-37	" " Stock pens
24208	7-25-40	" " Platform Coal ho.
41816	3-12-52	" " Depot & Const. of Shelter

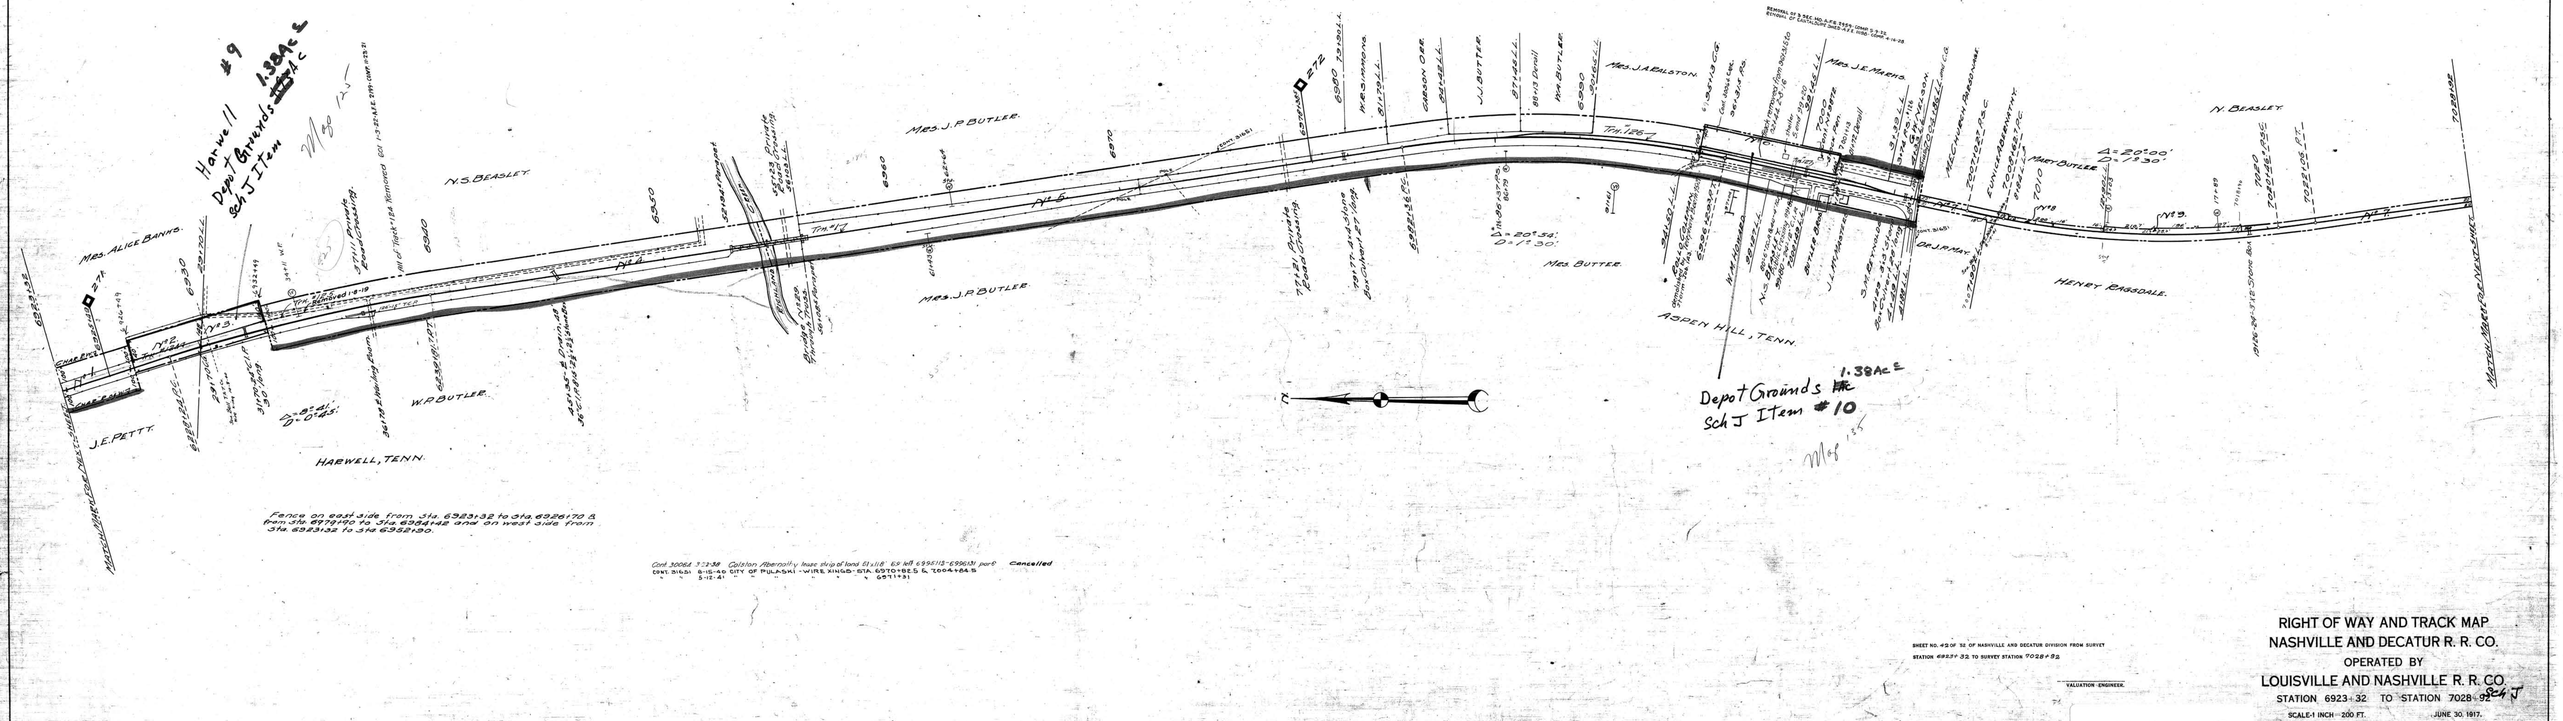

Fence on east side from Sta. 6923+32 to Sta. 6926+70 & from Sta. 6979+90 to Sta. 6984+42 and on west side from Sta. 6923+32 to Sta. 6952+90.

Cont. 3006A 3-22-38 Colston Abernathy lease strip of land 61x118' 69 left 6995115-6996131 part Cancelled
Cont. 31651 8-15-40 CITY OF PULASKI - WIRE XINGS - STA. 6970+82.5 & 7004+84.5
" 5-12-41 " " " " " 6971+31

SHEET NO. 42 OF 32 OF NASHVILLE AND DECATUR DIVISION FROM SURVEY STATION 6923+32 TO SURVEY STATION 7028+92

VALUATION ENGINEER.

RIGHT OF WAY AND TRACK MAP
NASHVILLE AND DECATUR R. R. CO.
OPERATED BY
LOUISVILLE AND NASHVILLE R. R. CO.

STATION 6923+32 TO STATION 7028+92 Sch J

SCALE-1 INCH = 200 FT. JUNE 30, 1917.

OFFICE OF CHIEF ENGINEER
LOUISVILLE, KY.

028 - 25

V.14.
42.

14-42.

GILES COUNTY, TENN.