R.F.E. No	Date Comp	Desc. of Change
8038	7-23-21	W.O. Nos. 7267-73.
11177	10-10-28	Relocating Elk River Water Station (Mile 279)
19614	4-20-30	Rel. Water Station, Depot & Section House.
28334	3-8-39	Rel. 16'of Cotton Flat 67+88
25394	4-1-39	Ins. Road
35106	39	Con. House, Stn. 7260+20
34989	8-27-40	Rel. Cotton Platform at Sta. 7263+84.
42577	—	
54685	7-26-62	Rel. trk. #151

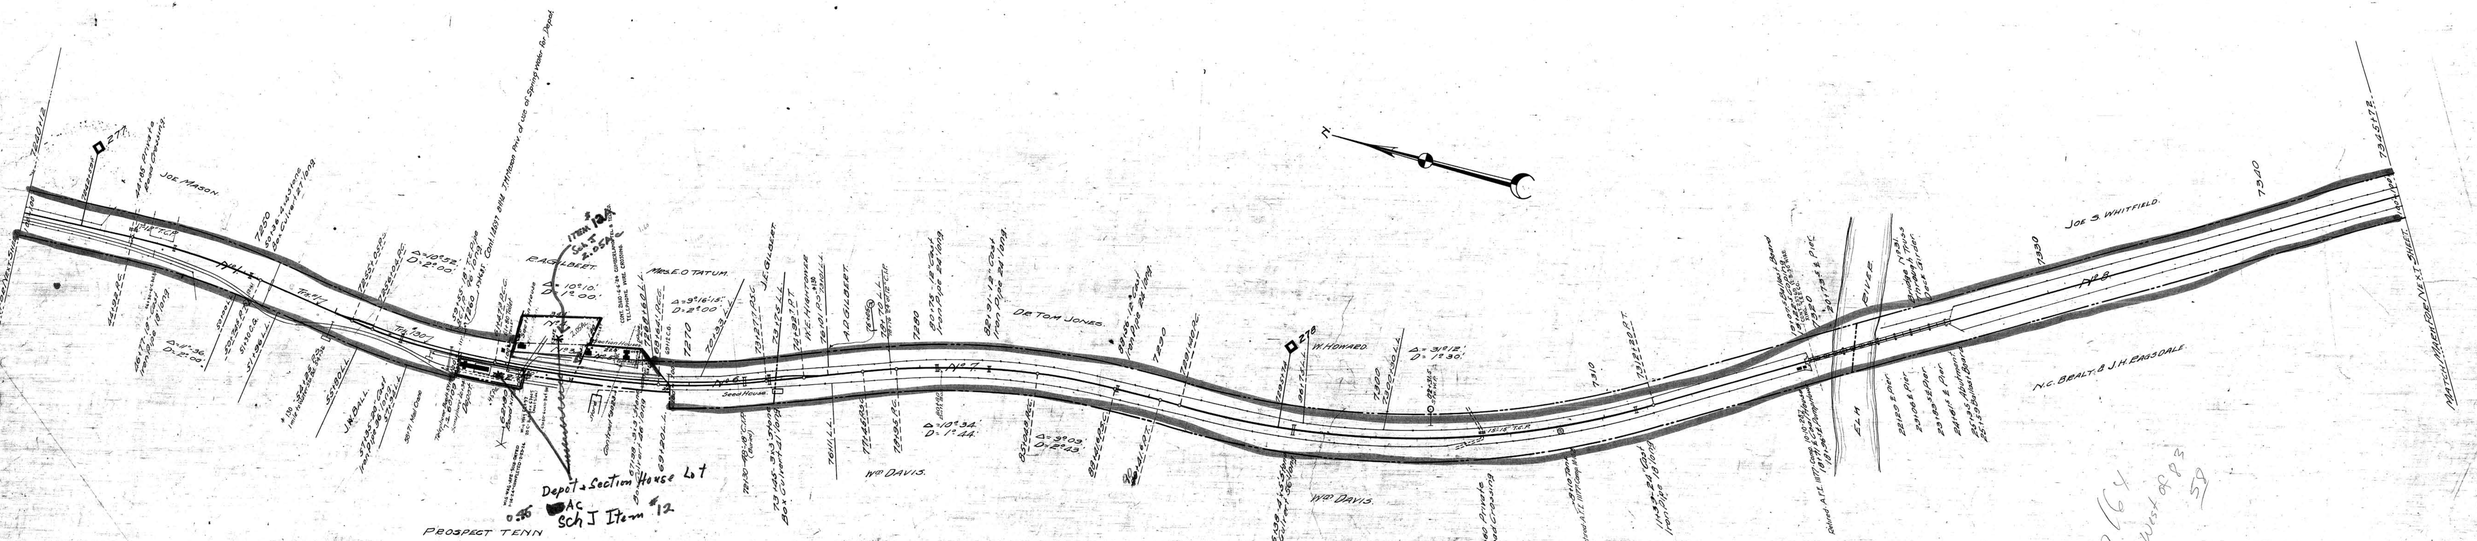

Cont. 81081 6-12-41 O.Pty. of Pa. Gas. Power Line Xings Sta. 7243+43 & 7272+43
" 35341 8-11-44 J. H. Hill Lease of cotton platform on R.o.W. at 64+32 Conc. 1944
~~" 35145 5-16-44 Terry Hardwood Lumber Co. Lease of the N. loading Ramp on R.o.W. at Sta. 7264+80. Conc. 2-26-53~~
LF. 10189 - 42345 4-5-56 Mo. J.S. Mcgrave - Lease Sel. Ins & O.U. Rc. in Par. 5

Map 164
West of P3
59

SHEET NO. 45 OF 52 OF NASHVILLE AND DECATUR DIVISION FROM SURVEY
STATION 7240+12 TO SURVEY STATION 7345+72

VALUATION ENGINEER.

028 - 28

RIGHT OF WAY AND TRACK MAP
NASHVILLE AND DECATUR R. R. CO.
OPERATED BY
LOUISVILLE AND NASHVILLE R. R. CO.

STATION 7240+12 TO STATION 7345+72

SCALE: 1 INCH = 200 FT. JUNE 30, 1917

OFFICE OF CHIEF ENGINEER
LOUISVILLE, KY.

V.14
45

14-45

GIBS COUNTY TENN.