AFE	DATE	COMP	DESCRIPTION
53762	2-15-63		Pipe replacing Br. 27.4

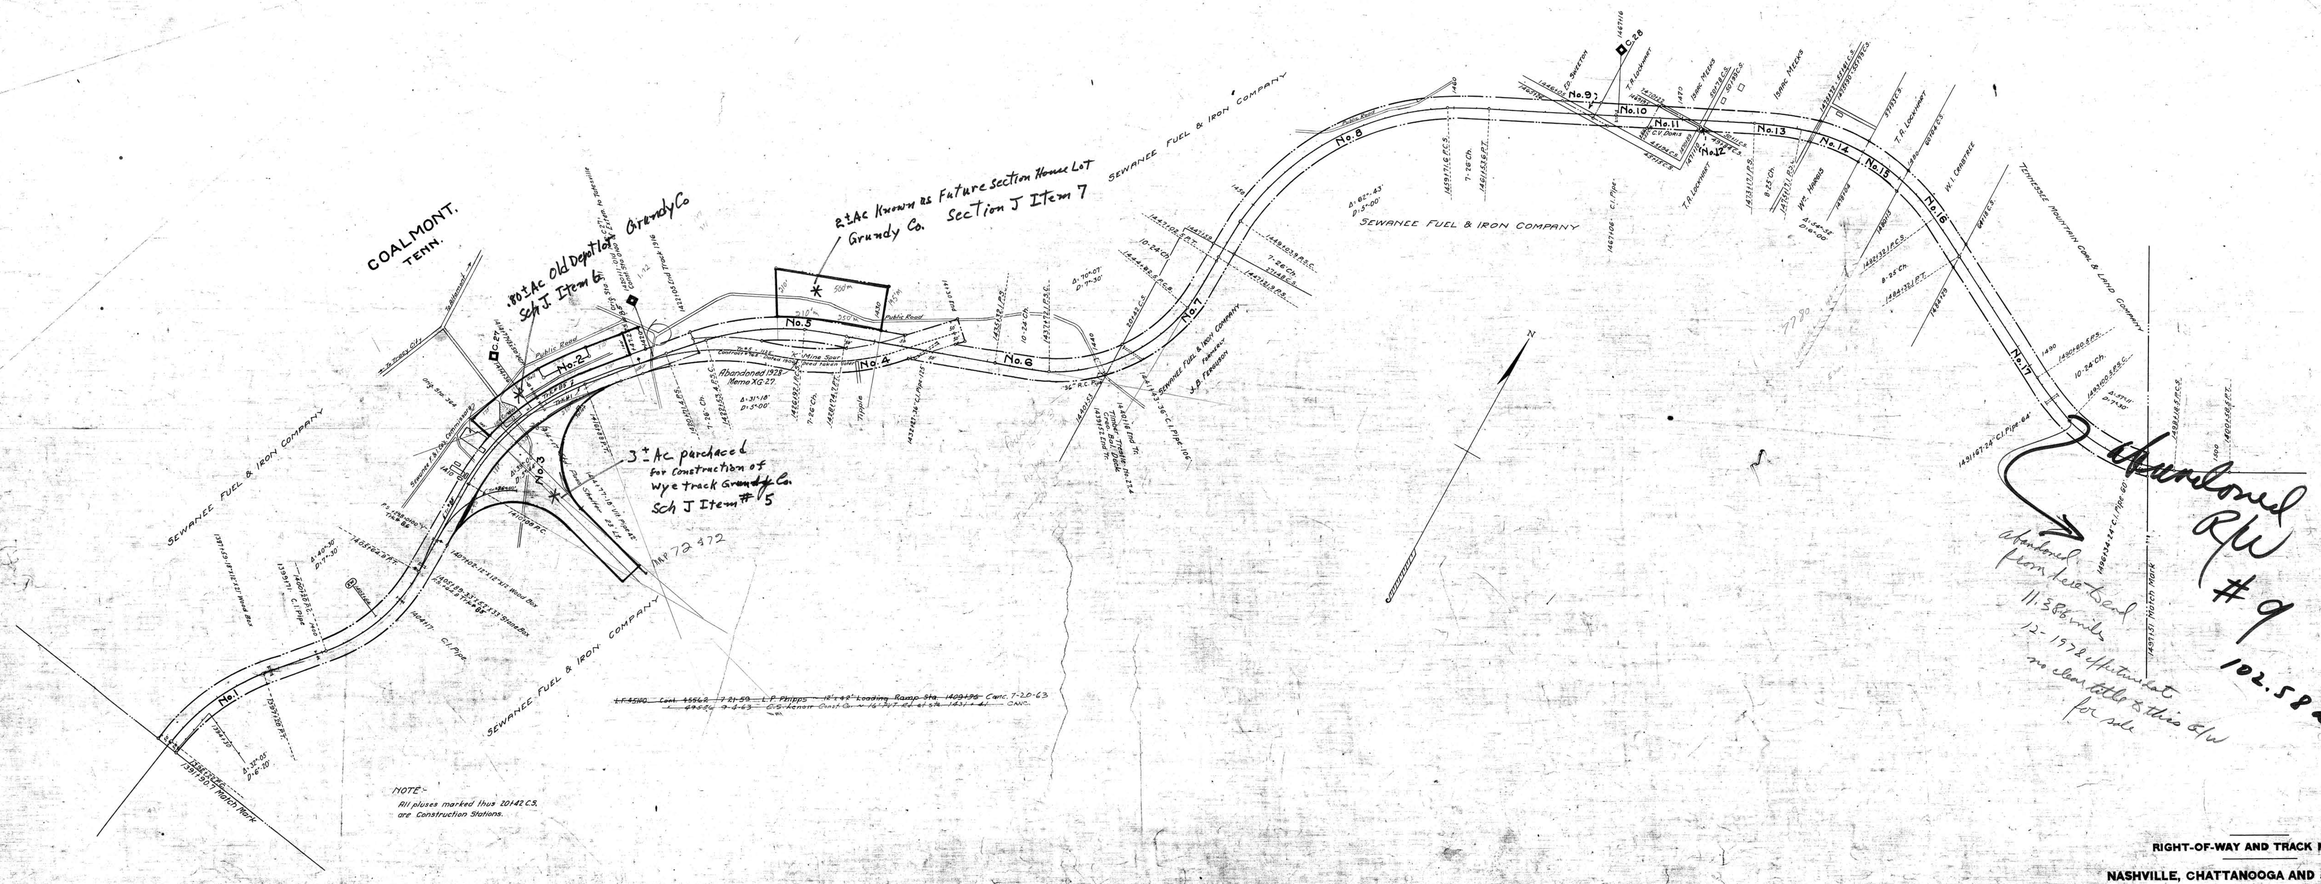

RIGHT-OF-WAY AND TRACK MAP

NASHVILLE, CHATTANOOGA AND ST. LOUIS RY.

TRACY CITY BRANCH Sch J Items #5 6 7

STATION 1391+90.7 TO STATION 1497+51

SCALE 1 IN. 200 FT. JUNE 30, 1919

OFFICE OF CHIEF ENGINEER NASHVILLE, TENN.

M.P. 26.6 to 28.6

Sheet No. 23 of 29 Sheets of Tracy City Branch from survey station 1391+90.7 to survey station 1497+51

031-010

V.10 14

706-C-15

28-3