HAMBLEN COUNTY, TENN.

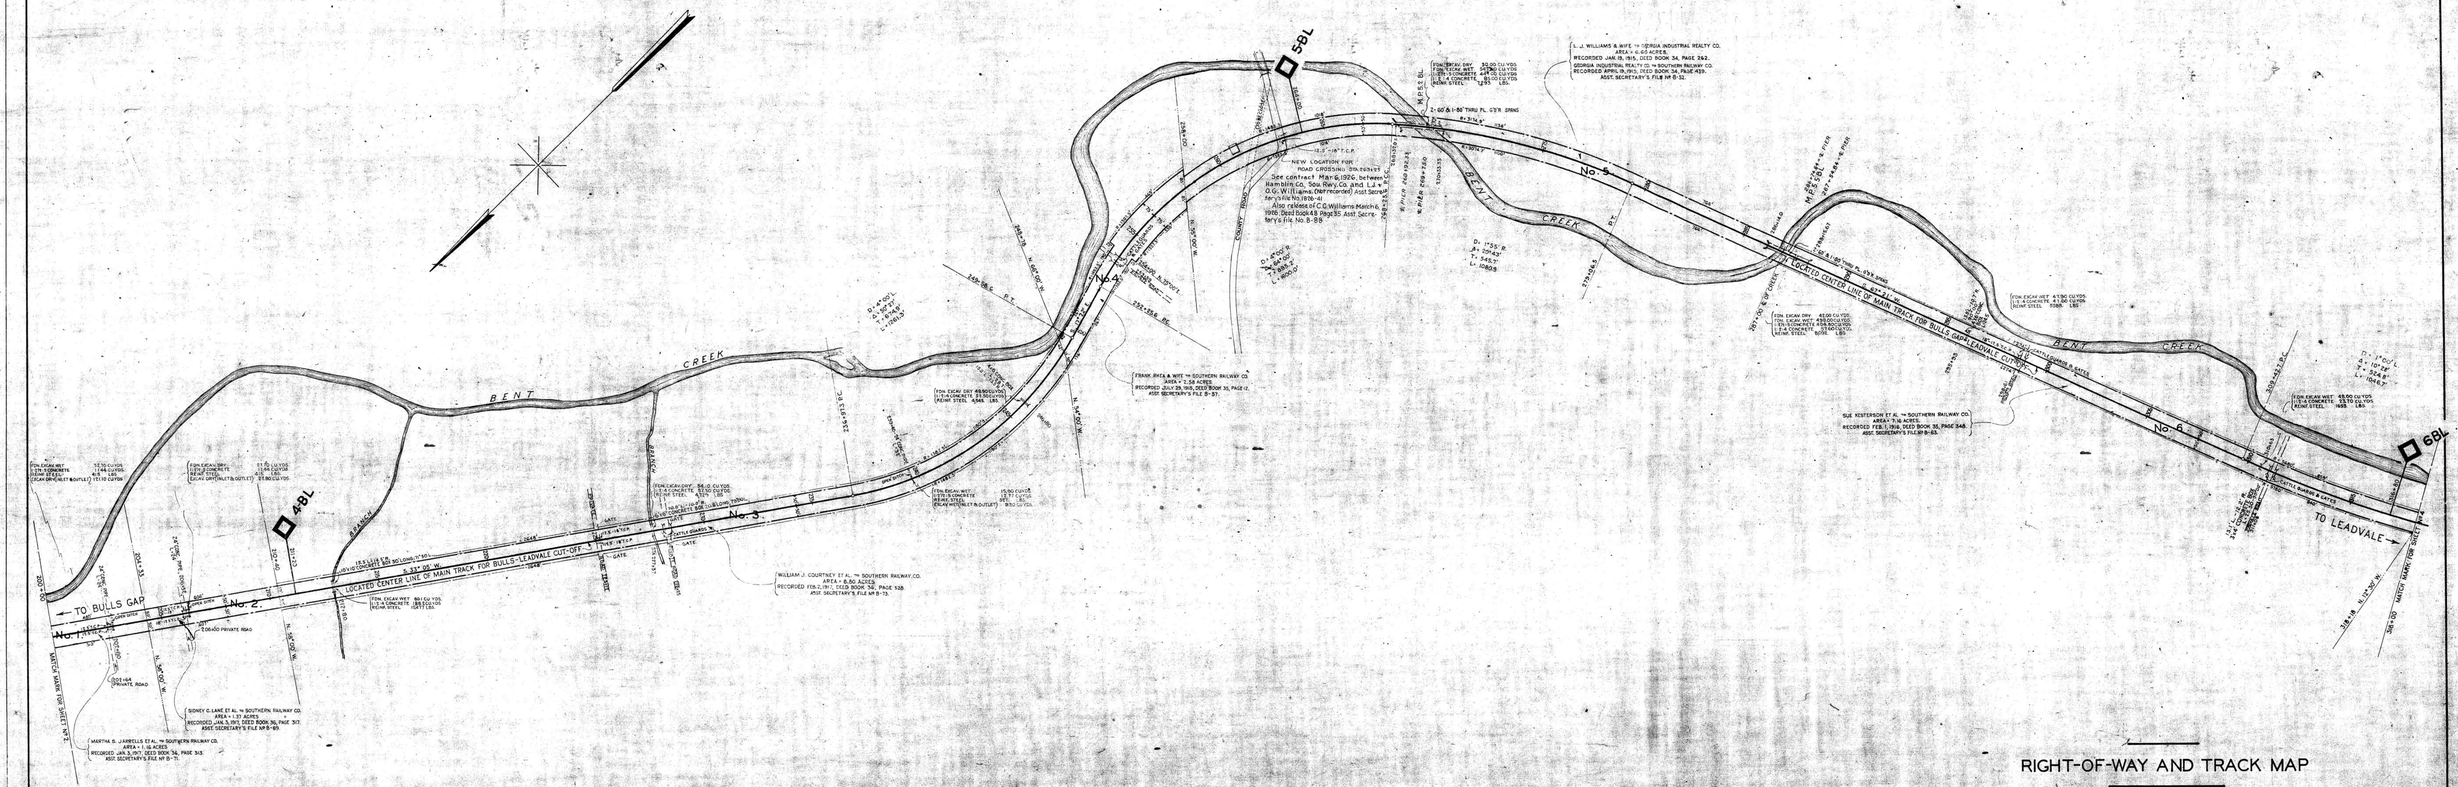

NOTE: BULLS GAP - LEADVALE CUT-OFF CONSTRUCTED - AFE 19256 (3-1-26)

THIS MAP WAS NOT PREPARED OR INTENDED FOR USE AS A REAL ESTATE TITLE MAP. THE RAILWAY COMPANY DOES NOT REPRESENT OR SUGGEST THAT THE PROPERTY LINES AND RIGHT-OF-WAY LINES SHOWN ON THE MAP ARE ACCURATE, OR THAT ANY OTHER INFORMATION ON THE MAP IS CORRECT. THE COMPANY DOES NOT REPRESENT THAT IT HAS CHECKED THIS MAP FOR ACCURACY.

032-012

RIGHT-OF-WAY AND TRACK MAP

SOUTHERN RAILWAY COMPANY

Operated by

SOUTHERN RAILWAY COMPANY

KNOXVILLE DIVISION

STATION 200+00 TO STATION 318+00

SCALE 1 IN. 200 FT. DECEMBER 31, 1927.

Office of Special Engineer
Washington, D. C.

V-576
3

STATIONING REFERS TO CONST. DEPT. CHAINAGE - 1926