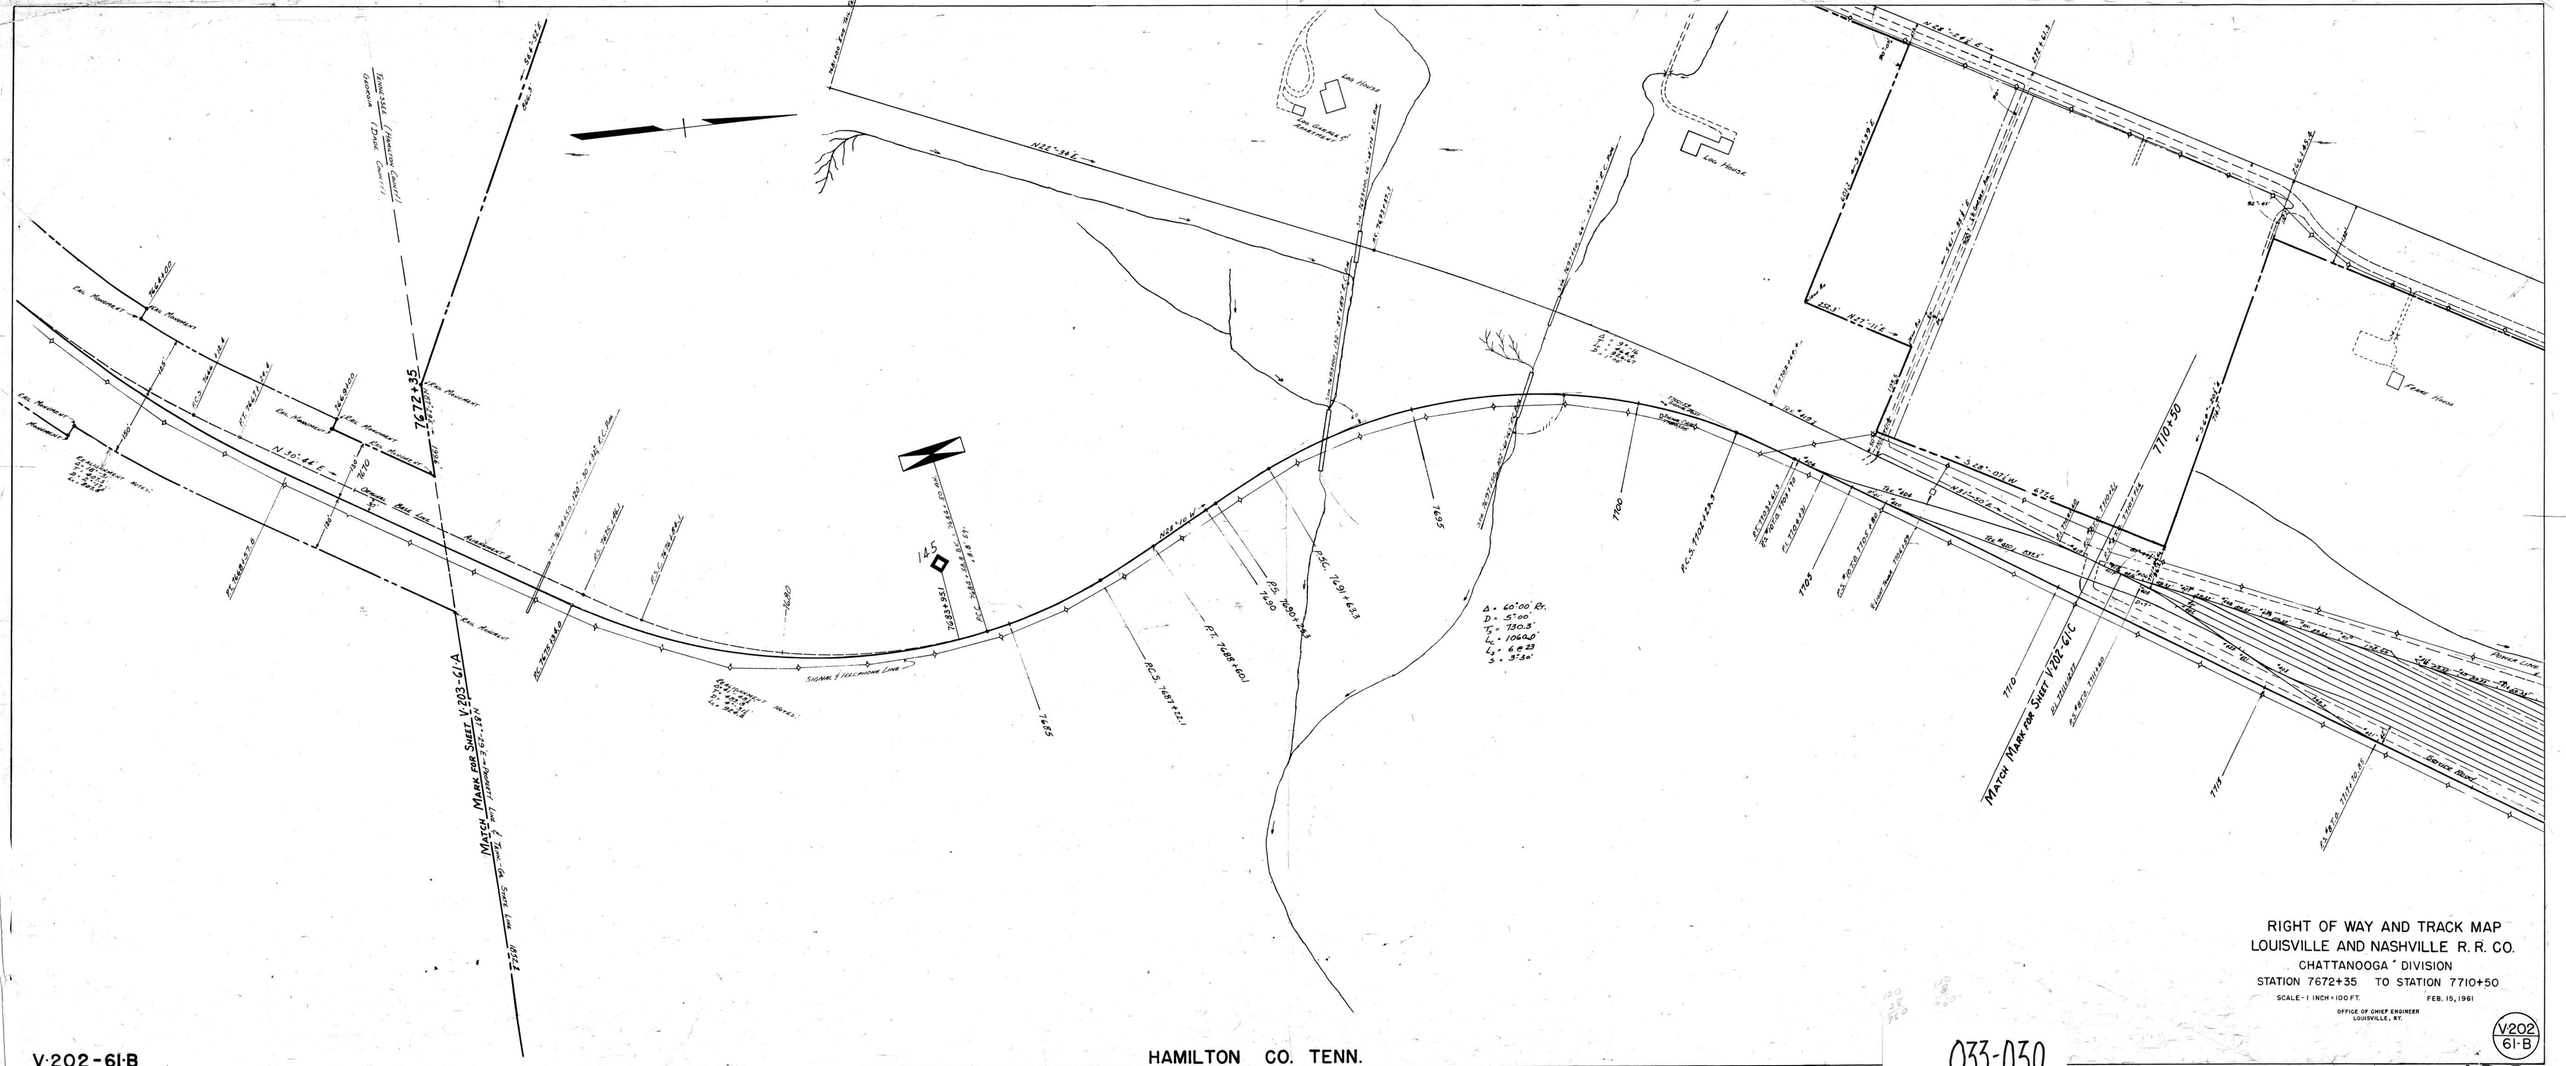

RIGHT OF WAY AND TRACK MAP
LOUISVILLE AND NASHVILLE R. R. CO.
CHATTANOOGA DIVISION
STATION 7672+35 TO STATION 7710+50
SCALE - 1 INCH = 100 FT. FEB. 15, 1961
OFFICE OF CHIEF ENGINEER
LOUISVILLE, KY.

V-202-61-B

HAMILTON CO. TENN.

033-030

V-202
61-B

18.3