A.F.E.	DATE COMP.	DESCRIPTION
50550	6-25-63	Const. trk. # 452

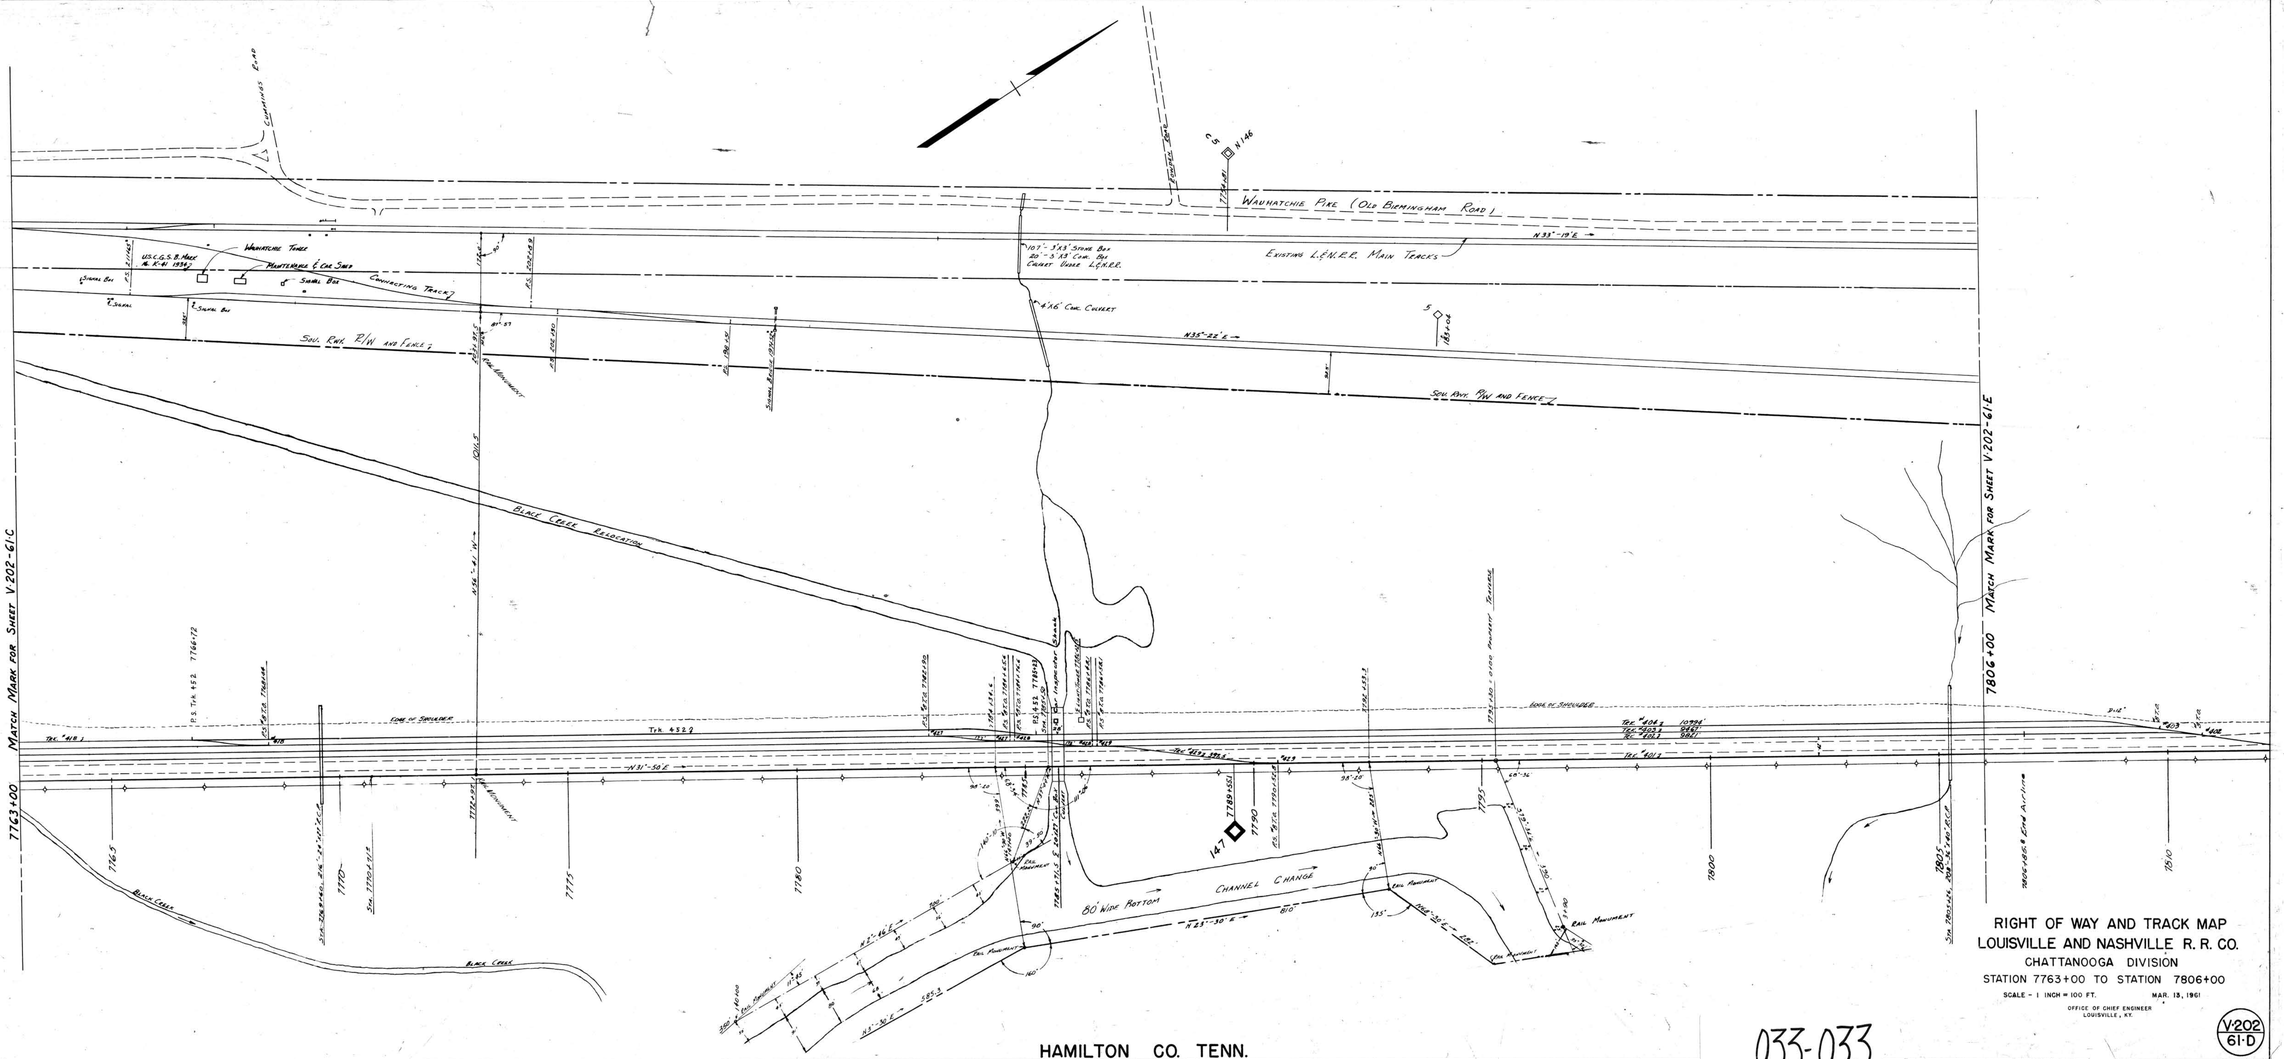

RIGHT OF WAY AND TRACK MAP
LOUISVILLE AND NASHVILLE R. R. CO.
CHATTANOOGA DIVISION
STATION 7763+00 TO STATION 7806+00
SCALE - 1 INCH = 100 FT. MAR. 13, 1961
OFFICE OF CHIEF ENGINEER
LOUISVILLE, KY.

V-202
61-D

02-61-D

HAMILTON CO. TENN.

033-033