CHATTANOOGA, TENN.

(MAIN LINE AND YARD TRACKS)

HAMILTON COUNTY

THIS MAP WAS NOT PREPARED OR INTENDED FOR USE AS A REAL ESTATE TITLE MAP. THE RAILWAY COMPANY DOES NOT REPRESENT OR SUGGEST THAT THE PROPERTY LINES AND RIGHT-OF-WAY LINES SHOWN ON THE MAP ARE ACCURATE, OR THAT ANY OTHER INFORMATION ON THE MAP IS CORRECT. THE COMPANY DOES NOT REPRESENT THAT IT HAS CHECKED THIS MAP FOR ACCURACY.

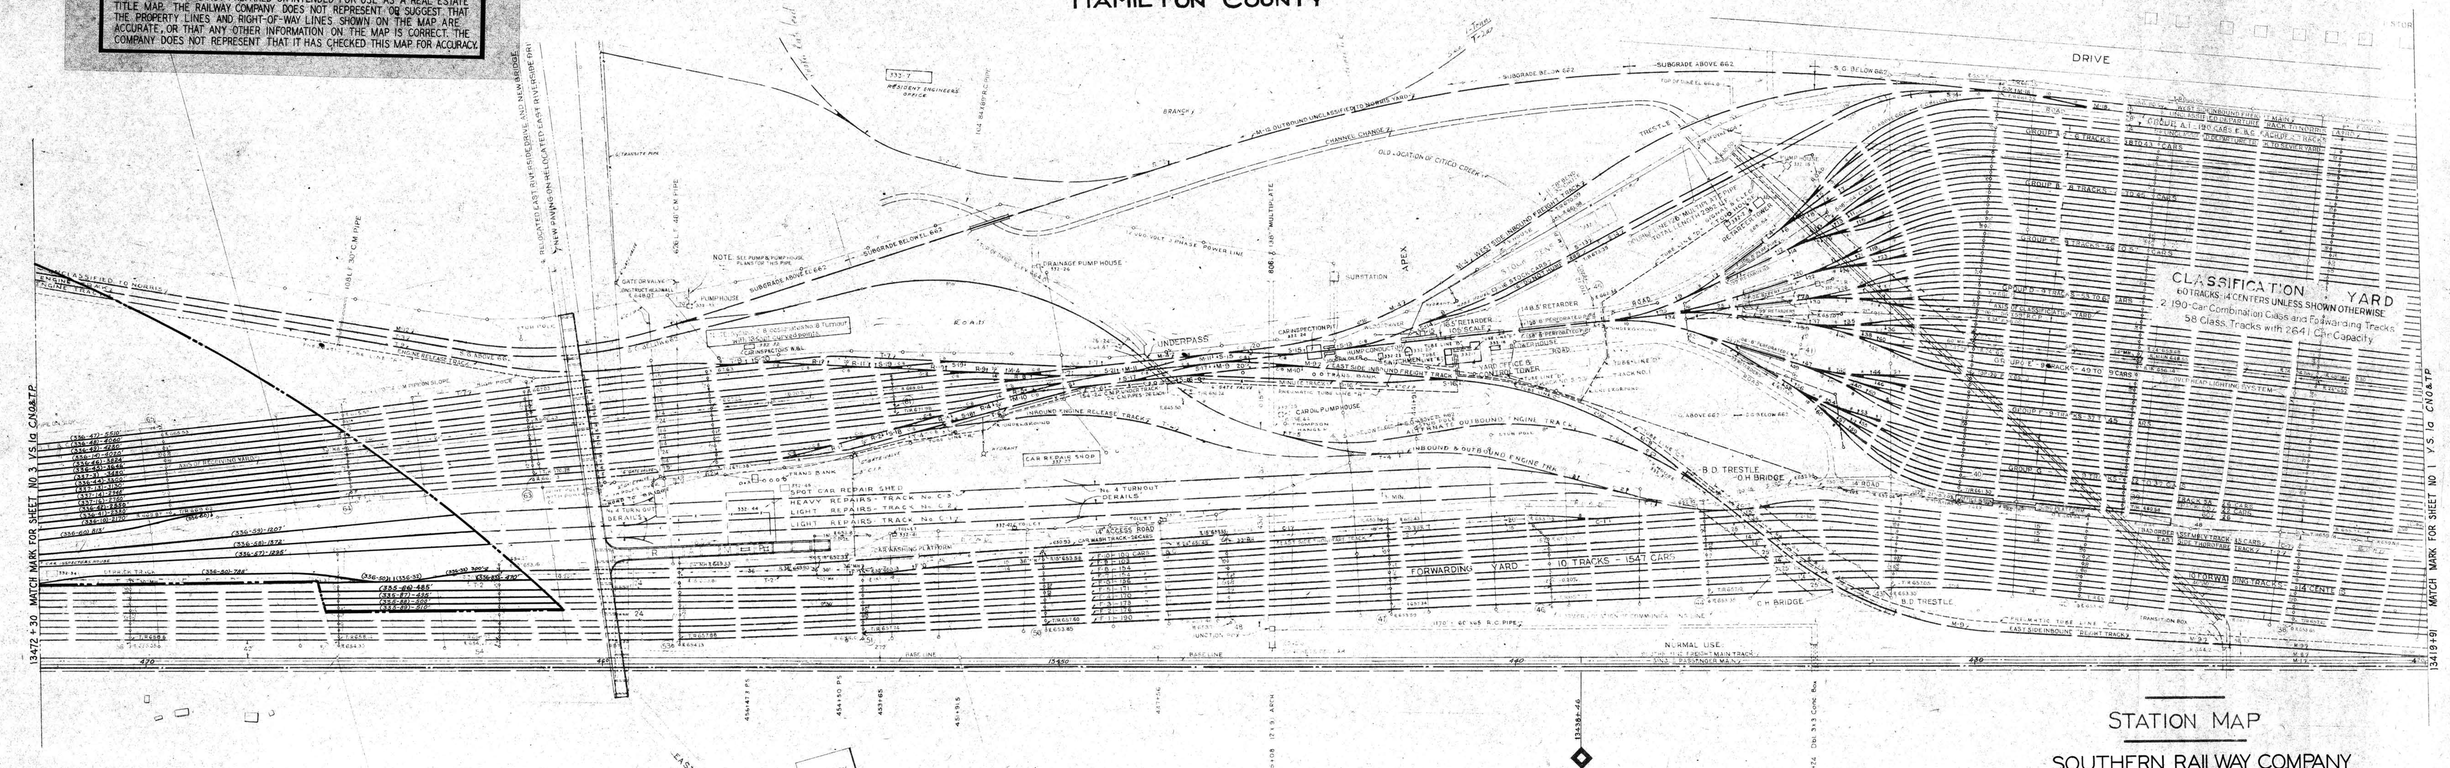

PNEUMATIC TUBE SYSTEM

LINE "A"	6" TUBE - YARD OFFICE TO SOUTH END OF YARD	11,600 L.F.
LINE "B"	6" TUBE - YARD OFFICE TO 3RD FLOOR OF CONTROL TOWER	60 L.F.
LINE "C"	3" TUBE - YARD OFFICE TO NORTH END OF YARD	4,600 L.F.
LINE "D"	DOUBLE 3" TUBE - YARD OFFICE TO RETARDER TOWER	900 L.F.
LINE "E"	DOUBLE 3" TUBE - YARD OFFICE TO HUMP CONDUCTOR	200 L.F.
LINE "F"	DOUBLE 3" TUBE - YARD OFFICE TO 5TH FLOOR OF CONTROL TOWER	80 L.F.

STATION MAP

SOUTHERN RAILWAY COMPANY

Operated by

THE CINCINNATI NEW ORLEANS & TEXAS PACIFIC RY. CO.

STATION 13419+91 TO STATION 13472+30

SCALE: 1 IN. = 100 FT.

Office of Chief Engineer
Washington, D. C.

V-1d
1

033-060

Tracks Corrected