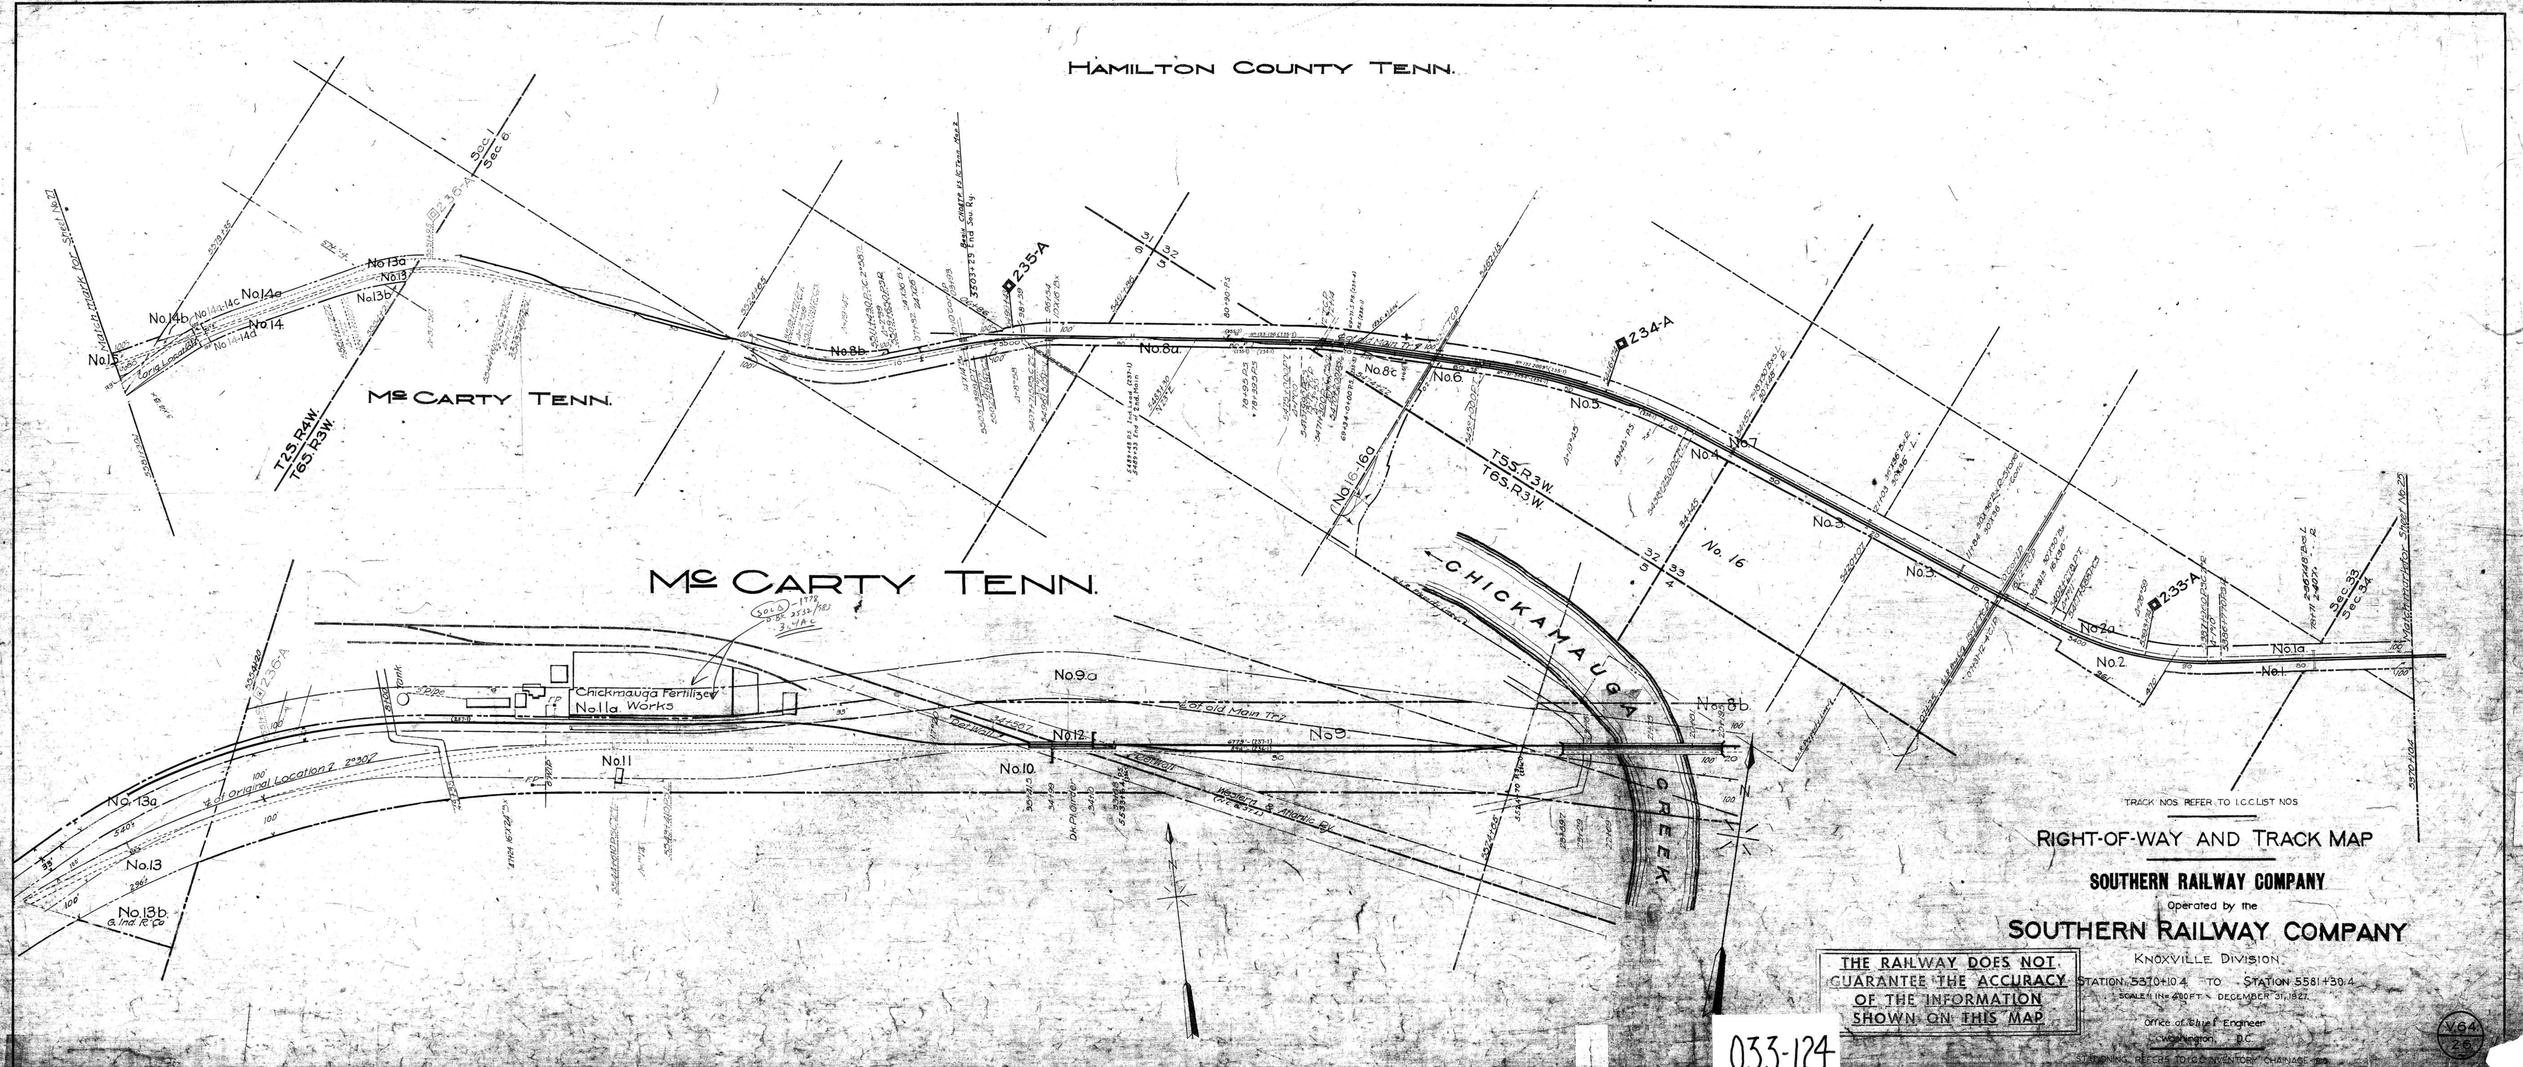
HAMILTON COUNTY TENN.
McCARTY TENN.
McCARTY TENN.
CHICKAMAUGA CREEK
Chickmauga Fertilizer Works
No.1a
No.1
No.2
No.2a
No.3
No.4
No.5
No.6
No.7
No.8a
No.8b
No.8c
No.9
No.9a
No.10
No.11
No.12
No.13
No.13a
No.13b
No.14
No.14a
No.14b
No.15
No.16
No.16-16a
T2S.R4W.
T6S.R3W.
T5S.R3W.
T6S.R3W.
Sec.1
Sec.6
Sec.33
Sec.34
235-A
234-A
233-A
236-A
Match Mark for Sheet No.27
Match Mark for Sheet No.25
Original Location
Western & Atlantic Ry.
TRACK NOS. REFER TO I.C.C. LIST NOS.
RIGHT-OF-WAY AND TRACK MAP
SOUTHERN RAILWAY COMPANY
Operated by the
SOUTHERN RAILWAY COMPANY
KNOXVILLE DIVISION
STATION 5370+10.4 TO STATION 5581+30.4
SCALE 1 IN. = 400 FT. DECEMBER 31, 1927.
Office of Chief Engineer
Washington, D.C.
STATIONING REFERS TO I.C.C. INVENTORY CHAINAGE
THE RAILWAY DOES NOT GUARANTEE THE ACCURACY OF THE INFORMATION SHOWN ON THIS MAP
V.64
26
033-124