HAMILTON COUNTY, TENN.

CHATTANOOGA, TENN.

SEE FOLLOWING A. F. E. FOR ADDITIONS AND RETIREMENTS

NO	DATE	DESCRIPTION
270190	4/1/17	Erect extension to Roadway Shop for Stores to weigh Mails
49006	5/1/17	Const. 10'x 34' Addition to Roadway Shop for Batt House.
35276	6/18/27	1253-26.5 Building for Carpenter & Paint Shop
53215	3/1/21	Erect 5 Portable houses for Storage
54731	3/15/23	Betterment of Staff by Connection
51104	4/18/27	Retirement of Shop facilities & Rearrangement of Yard Leads.

THIS MAP WAS NOT PREPARED OR INTENDED FOR USE AS A REAL ESTATE TITLE MAP. THE RAILWAY COMPANY DOES NOT REPRESENT OR SUGGEST THAT THE PROPERTY LINES AND RIGHT-OF-WAY LINES SHOWN ON THE MAP ARE ACCURATE, OR THAT ANY OTHER INFORMATION ON THE MAP IS CORRECT. THE COMPANY DOES NOT REPRESENT THAT IT HAS CHECKED THIS MAP FOR ACCURACY.

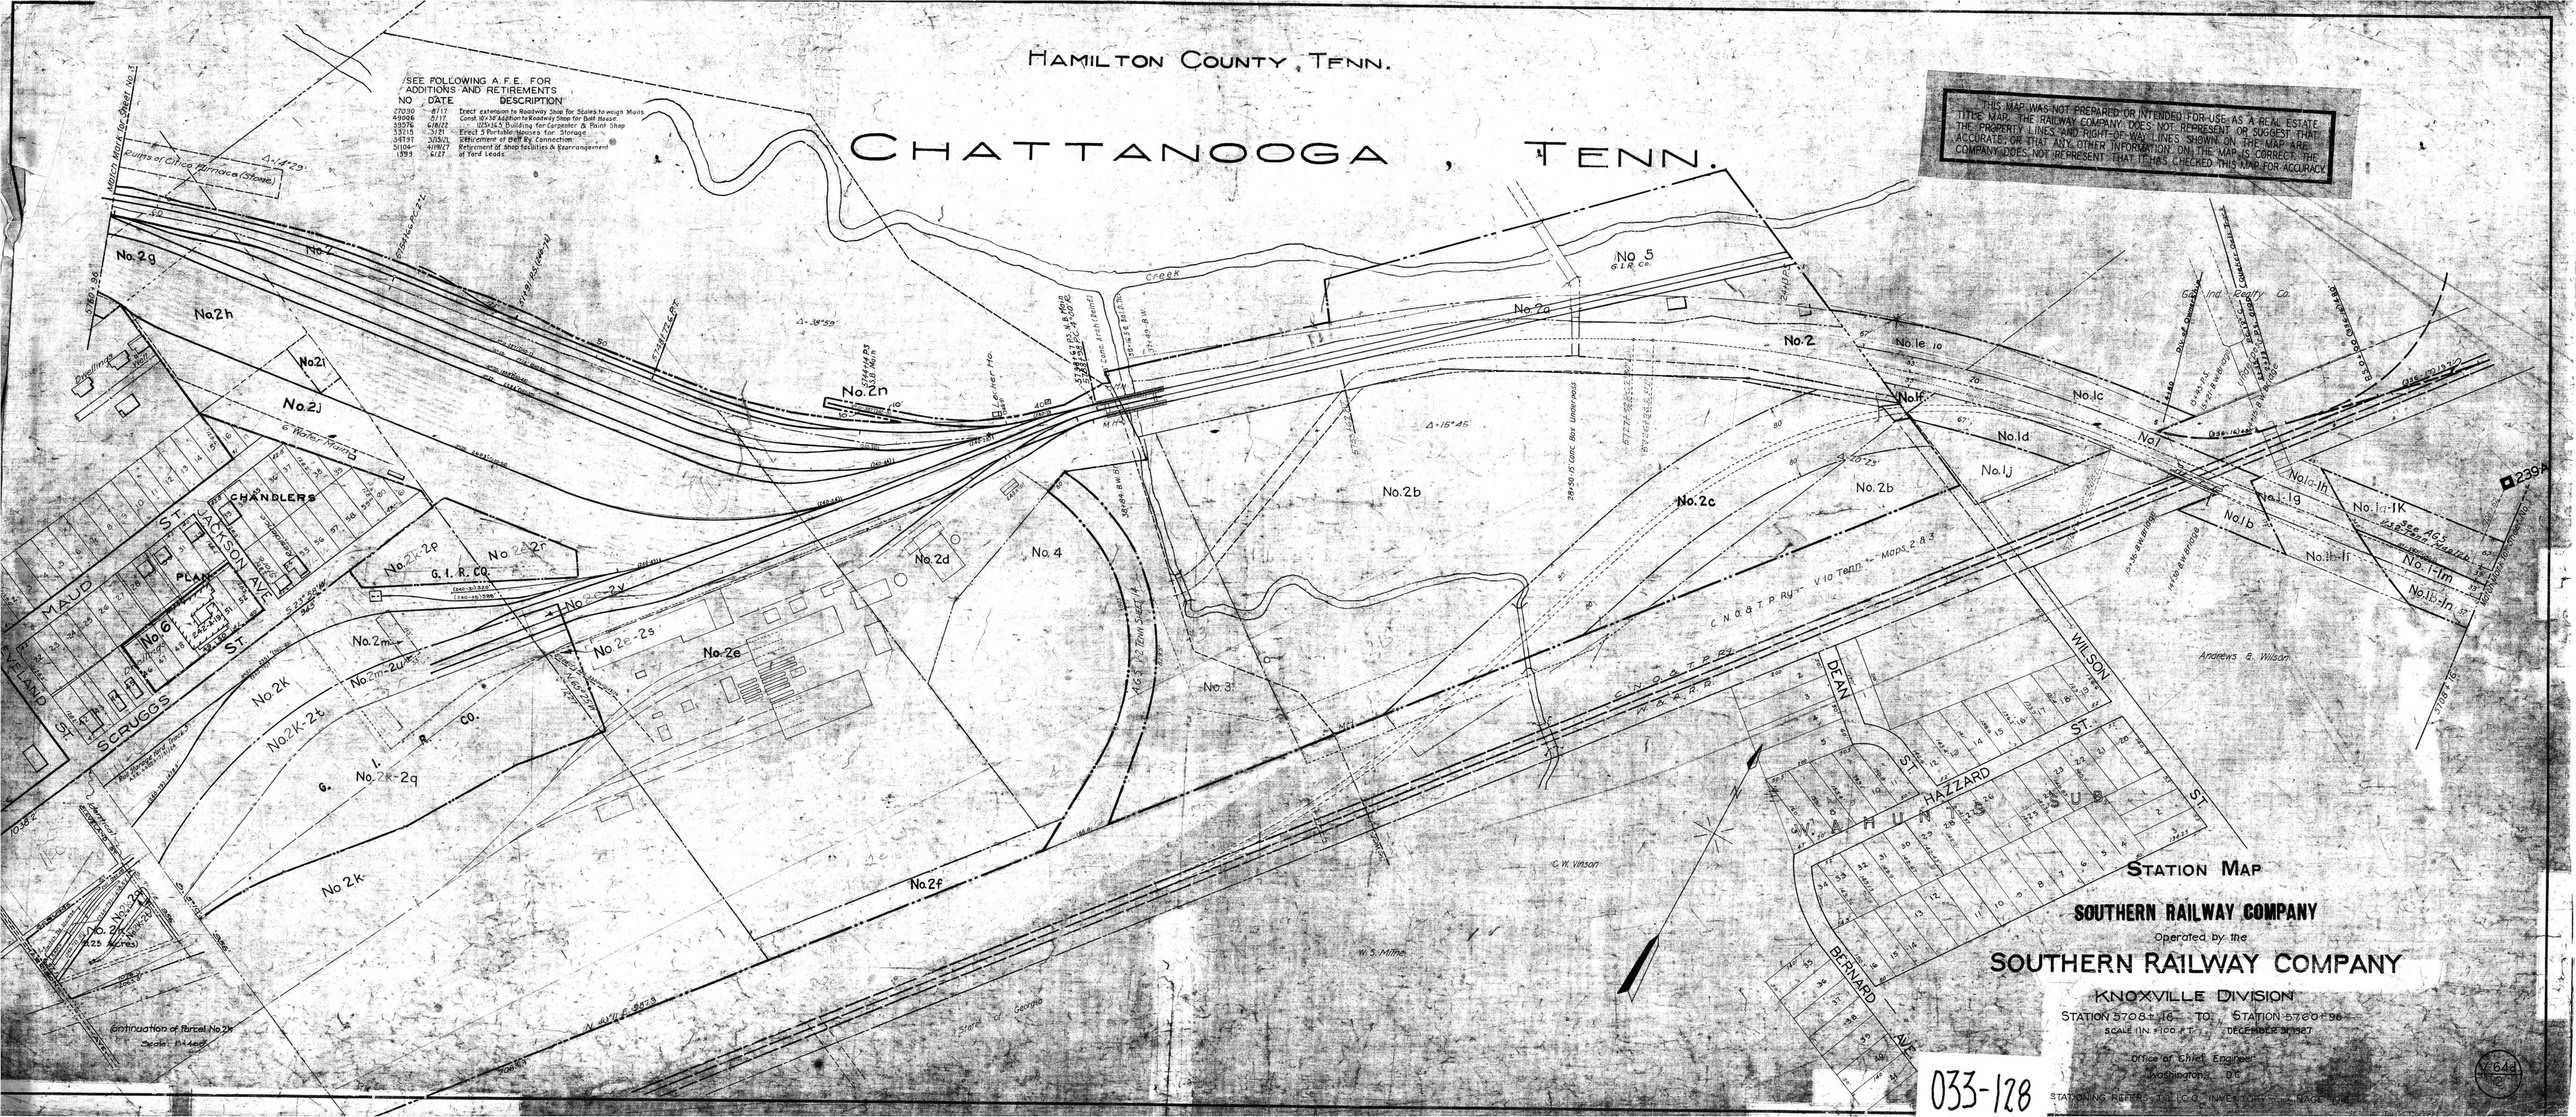

STATION MAP

SOUTHERN RAILWAY COMPANY

Operated by the

SOUTHERN RAILWAY COMPANY

KNOXVILLE DIVISION

STATION 5708+16 TO STATION 5760+96

SCALE (IN FEET) DECEMBER 31, 1927

Office of Chief Engineer
Washington, D.C.

STATIONING REFERS TO THE LOCATION OF THE MAIN TRACK

033-128

V 644