No.	Grantor.	Grantee.	Instr. Date.	Record.	Cust.No.	Remarks.
1	State of Tennessee	M C & T R R Co.	Charter 11-30-53		LAD Vol. #1.P.175	
Pt. 1	"	"	" 11-30-53		LAD Vol. #1.P.175	Not in use
Pt. 1	"	"	" 11-30-53		LAD Vol. #1. P.175	Not in use

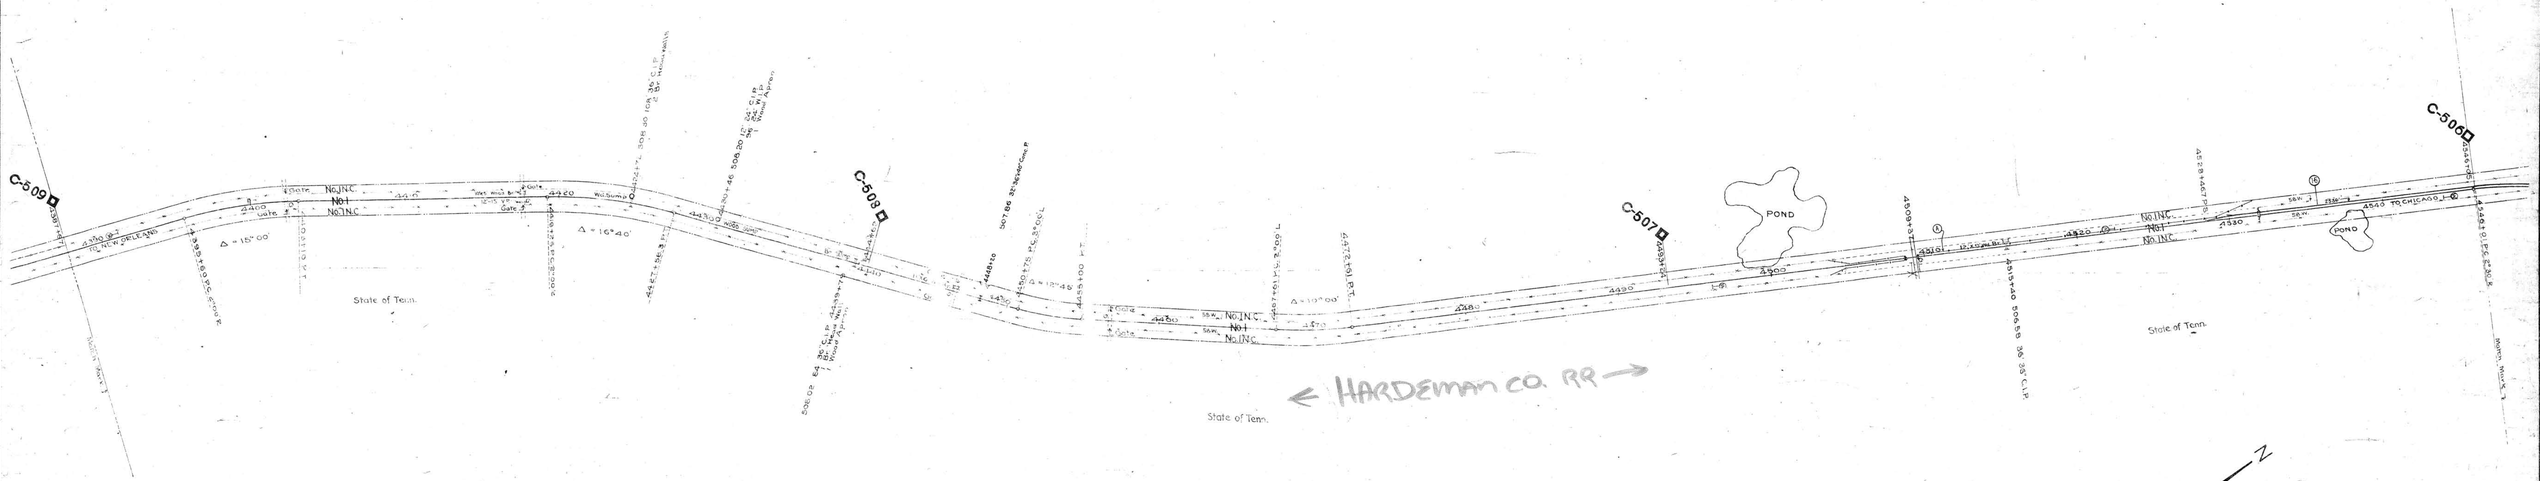

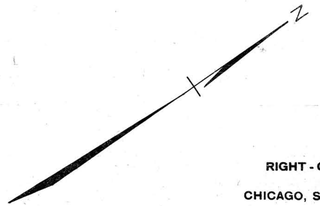

SHEET NO.	WORK AUTH.	DESCRIPTION	DATE COMPLETED
1	3528	Ch.Sch.Rep.Ch.Sch.Lwt.Sh.Sch.Lwt.Conc.P.	Nov. 1924
1	3527	Const. New Fence	Dec. 1924

Sheet No. 6 of 17 of valuation section T-Tenn 14 Tenn-Miss. State line to Jackson of the Illinois Central Railroad Company, from survey station 3678+42 to survey station 6233+32

D.H. Thrower
Valuation Engineer

RIGHT-OF-WAY AND TRACK MAP

CHICAGO, ST. LOUIS & NEW ORLEANS R.R.

OPERATED BY THE

ILLINOIS CENTRAL RAILROAD

TENN.-MISS. STATE LINE TO JACKSON

STATION 4387+67 TO STATION 4546+65

M. P. C-509 TO M. P. C-506

SCALE- 1 IN. = 300 FT.

JUNE 30, 1915.
Rev. Dec. 31, 1927
Land Rev. Dec. 31, 1933

OFFICE OF CHIEF ENGINEER,
CHICAGO, ILL.

035-027

1-TENN-14
6