No.	Grantor.	Grantee.	Expire Date.	Record.	Dest. No.	Remarks.
1	State of Tennessee	M O & T R R Co.	Charter 11-30-53			
						LAD Vol. 1. P.175
Pt. 1	"	"	" 11-30-53			
						LAD Vol. 1. P.175 Not in use
Pt. 1	"	"	" 11-30-53			
						LAD Vol. 1. P.175 Not in use
2	G B Polk, ess	"	June 9-4- 54	D-529	2	
3	" "	"	" 9-4-54	D-529	2	
4	" "	"	" 9-4- 54	D-529	2	
5	" "	"	" 9-4- 54	D-529	2	
6	State of Tennessee	"	Charter 11-20-53			
						LAD Vol. 1. P.175
Pt. 6	"	"	" 11-20-53			
						LAD Vol. 1. P.175 Not in use
Pt. 6	"	"	" 11-20-53			
						LAD Vol. 1. P.175 Not in use
7	"	"	" 11-20-53			
						LAD Vol. 1. P.175
Pt. 7	"	"	" 11-20-53			
						LAD Vol. 1. P.175 Not in use
Pt. 7	"	"	" 11-20-53			
						LAD Vol. 1. P.175 Not in use
8	"	"	" 11-20-53			
						LAD Vol. 1. P.175 Not in use
9	"	"	" 11-20-53			
						LAD Vol. 1. P.175 Not in use
10	"	"	" 11-20-53			
						LAD Vol. 1. P.175
Pt. 10	"	"	" 11-20-53			
						LAD Vol. 1. P.175 Not in use Pt. 10 N.C. Sold Gulf Railway Co. 9-15-36
Pt. 10	"	"	" 11-20-53			
						LAD Vol. 1. P.175 Not in use
11	T H Irby & wife	O St L & N O R R Co.	W. D. 1-17-03	00-246b	1	
12	J Fontress, etux.	"	Tr. Ltr. 10-20-86	M-261	11-8-86	9 Not in use.

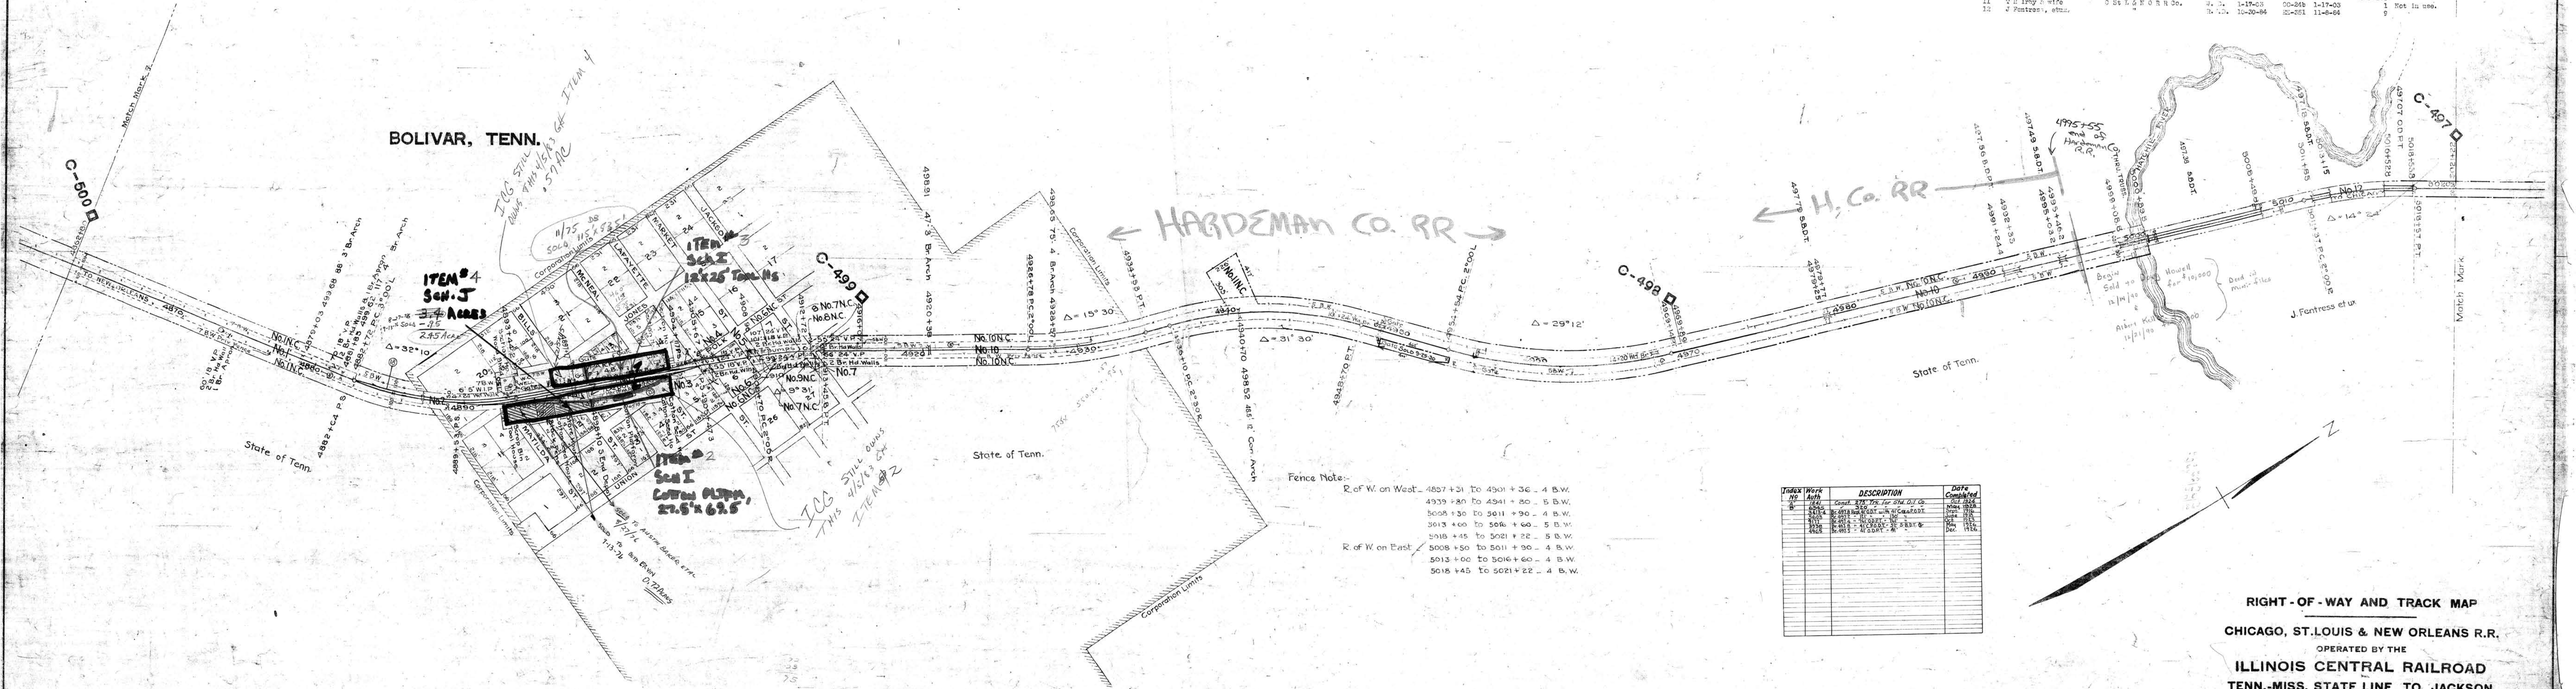

Fence Note:-

R. of W. on West _ 4857+31 to 4901+36 _ 4 B.W.
4939+80 to 4941+80 _ 5 B.W.
5058+30 to 5011+90 _ 4 B.W.
5013+00 to 5016+00 _ 4 B.W.
5018+45 to 5021+22 _ 5 B.W.

R. of W. on East _ 5008+50 to 5011+90 _ 4 B.W.
5013+00 to 5016+00 _ 4 B.W.
5018+45 to 5021+22 _ 4 B.W.

Index No.	Work Auth.	DESCRIPTION	Date Completed
1	4-1-1	Const. 2.25' Tank for Stg. Ct. Co.	Oct. 1928
	4-1-1	Const. Tank	May 1928
	5-1-1	Const. 10'x16' Tank on W. R. of Crawford	Sept. 1925
	5-1-1	Const. Tank	Sept. 1925
	5-1-1	Const. 10'x16' Tank	Sept. 1925
	5-1-1	Const. 10'x16' Tank on Sebert St.	Oct. 1925
	5-1-1	Const. 10'x16' Tank	Oct. 1925
	5-1-1	Const. 10'x16' Tank on Sebert St.	Oct. 1925
	5-1-1	Const. 10'x16' Tank	Oct. 1925

Sheet No. 9 of 17 of valuation section I Tenn. & Tenn.-Miss. State line to Jackson of the Illinois Central Railroad Company, from survey station 3678+42 to survey station 8233+52.

J. K. Thomas
Valuation Engineer

RIGHT-OF-WAY AND TRACK MAP

CHICAGO, ST. LOUIS & NEW ORLEANS R.R.

OPERATED BY THE

ILLINOIS CENTRAL RAILROAD

TENN.-MISS. STATE LINE TO JACKSON

STATION 4862+86 TO STATION 5021+22

M. P. C-500 TO M. P. C-497

SCALE-1 IN. = 300 FT. JUNE 30, 1918.
No. Dec. 31, 1921
Index No. 1921

OFFICE OF CHIEF ENGINEER,
CHICAGO, ILL.

035-030