HAWKINS COUNTY, TENN.

HAMBLEN COUNTY, TENN.

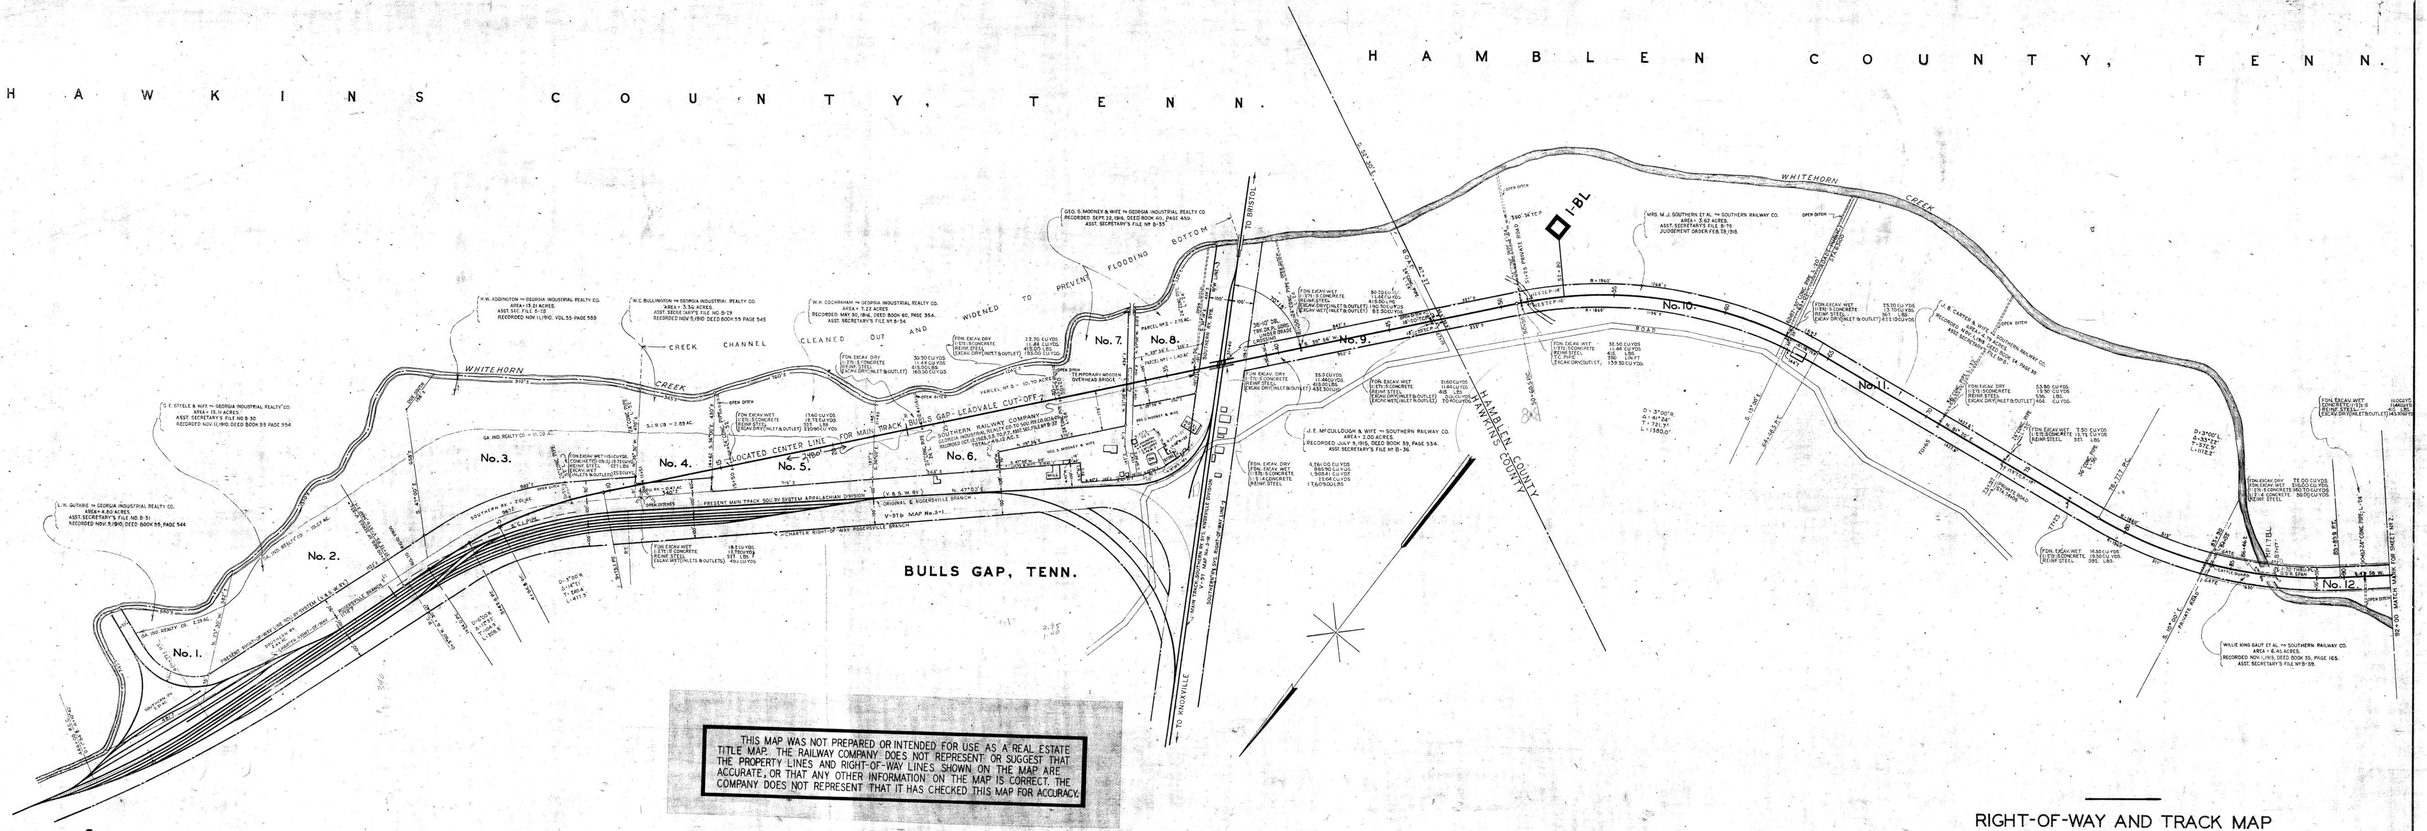

NOTE: BULLS GAP - LEADVALE CUT-OFF CONSTRUCTED - AFE 19256 (3-1-26)

RIGHT-OF-WAY AND TRACK MAP

SOUTHERN RAILWAY COMPANY

Operated by

SOUTHERN RAILWAY COMPANY

KNOXVILLE DIVISION

STATION 0+00 TO STATION 92+00

SCALE 1 IN. 200 FT. DECEMBER 31, 1927.

Office of Special Engineer

Washington, D. C.

V-57c

1

037-014

STATIONING REFERS TO CONST. DEPT. CHAINAGE - 1926

Tracks corrected to Dec. 31, 1931