A.F.E. No.	Date Completed	Description of Change.
7875	7-29-26	Const. of track #242-A from K.B. to C.P.
9156	4-12-28	Relocat. of B.M. 206
9176	2-11-28	Relocat. of B. 202
32992	11-8-41	Rem. M. 242A
40852	3-2-53	Bridge 206 - Mile 30th Rebuilt with reinf. Conc. ballast dk. trestle

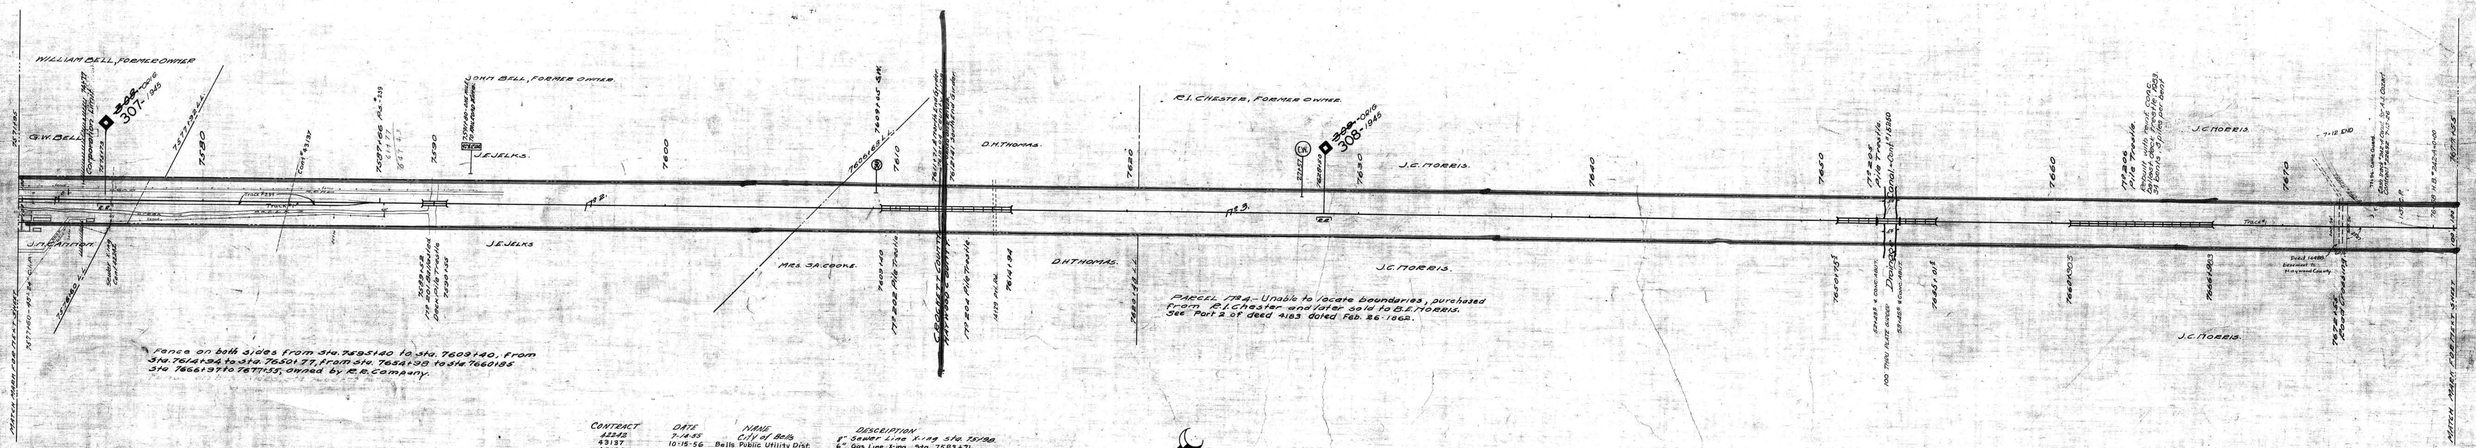

CONTRACT NUMBER	DATE	NAME	DESCRIPTION
	7-14-55	City of Bells	8" Sewer Line R-1-14 Sta. 7595+80
43137	10-15-56	Bells Public Utility Dist.	6" Gas Line R-1-14 Sta. 7583+71
45130	2-12-59	Tenn. Dept. of Hwy.	Improvement at Rd. King Sta. 7672+55
deed 10489	3-16-59	Haywood County, Tenn.	Easement 66'x1 280.54' adjoining 4.28 Ac. (1.34 W/R easmt) (1 Acre)

Sheet 178 73 of 111 of Memphis Line from survey station 7571+95 to survey station 7677+55.

Valuation Engineer

RIGHT OF WAY AND TRACK MAP
LOUISVILLE AND NASHVILLE R. R. CO.
MEMPHIS LINE

STATION 7571+95 TO STATION 7677+55

SCALE 1 INCH = 200 FT.

OFFICE OF CHIEF ENGINEER, LOUISVILLE, KY.

25-73.

038-001

178-73