A.F.E. No.	DATE COMP.	DESCRIPTION OF CHANGE
4846	3-16-45	CONST. OF R/W FENCE, MILES 8185&820
51225	9-21-48	"ONE MILE TO WATER STA." SIGN REM.
56541	10-18-49	Const. Trk.# 286-B
58531	6-9-67	Const. Trk.# 115 (9400')
60736		

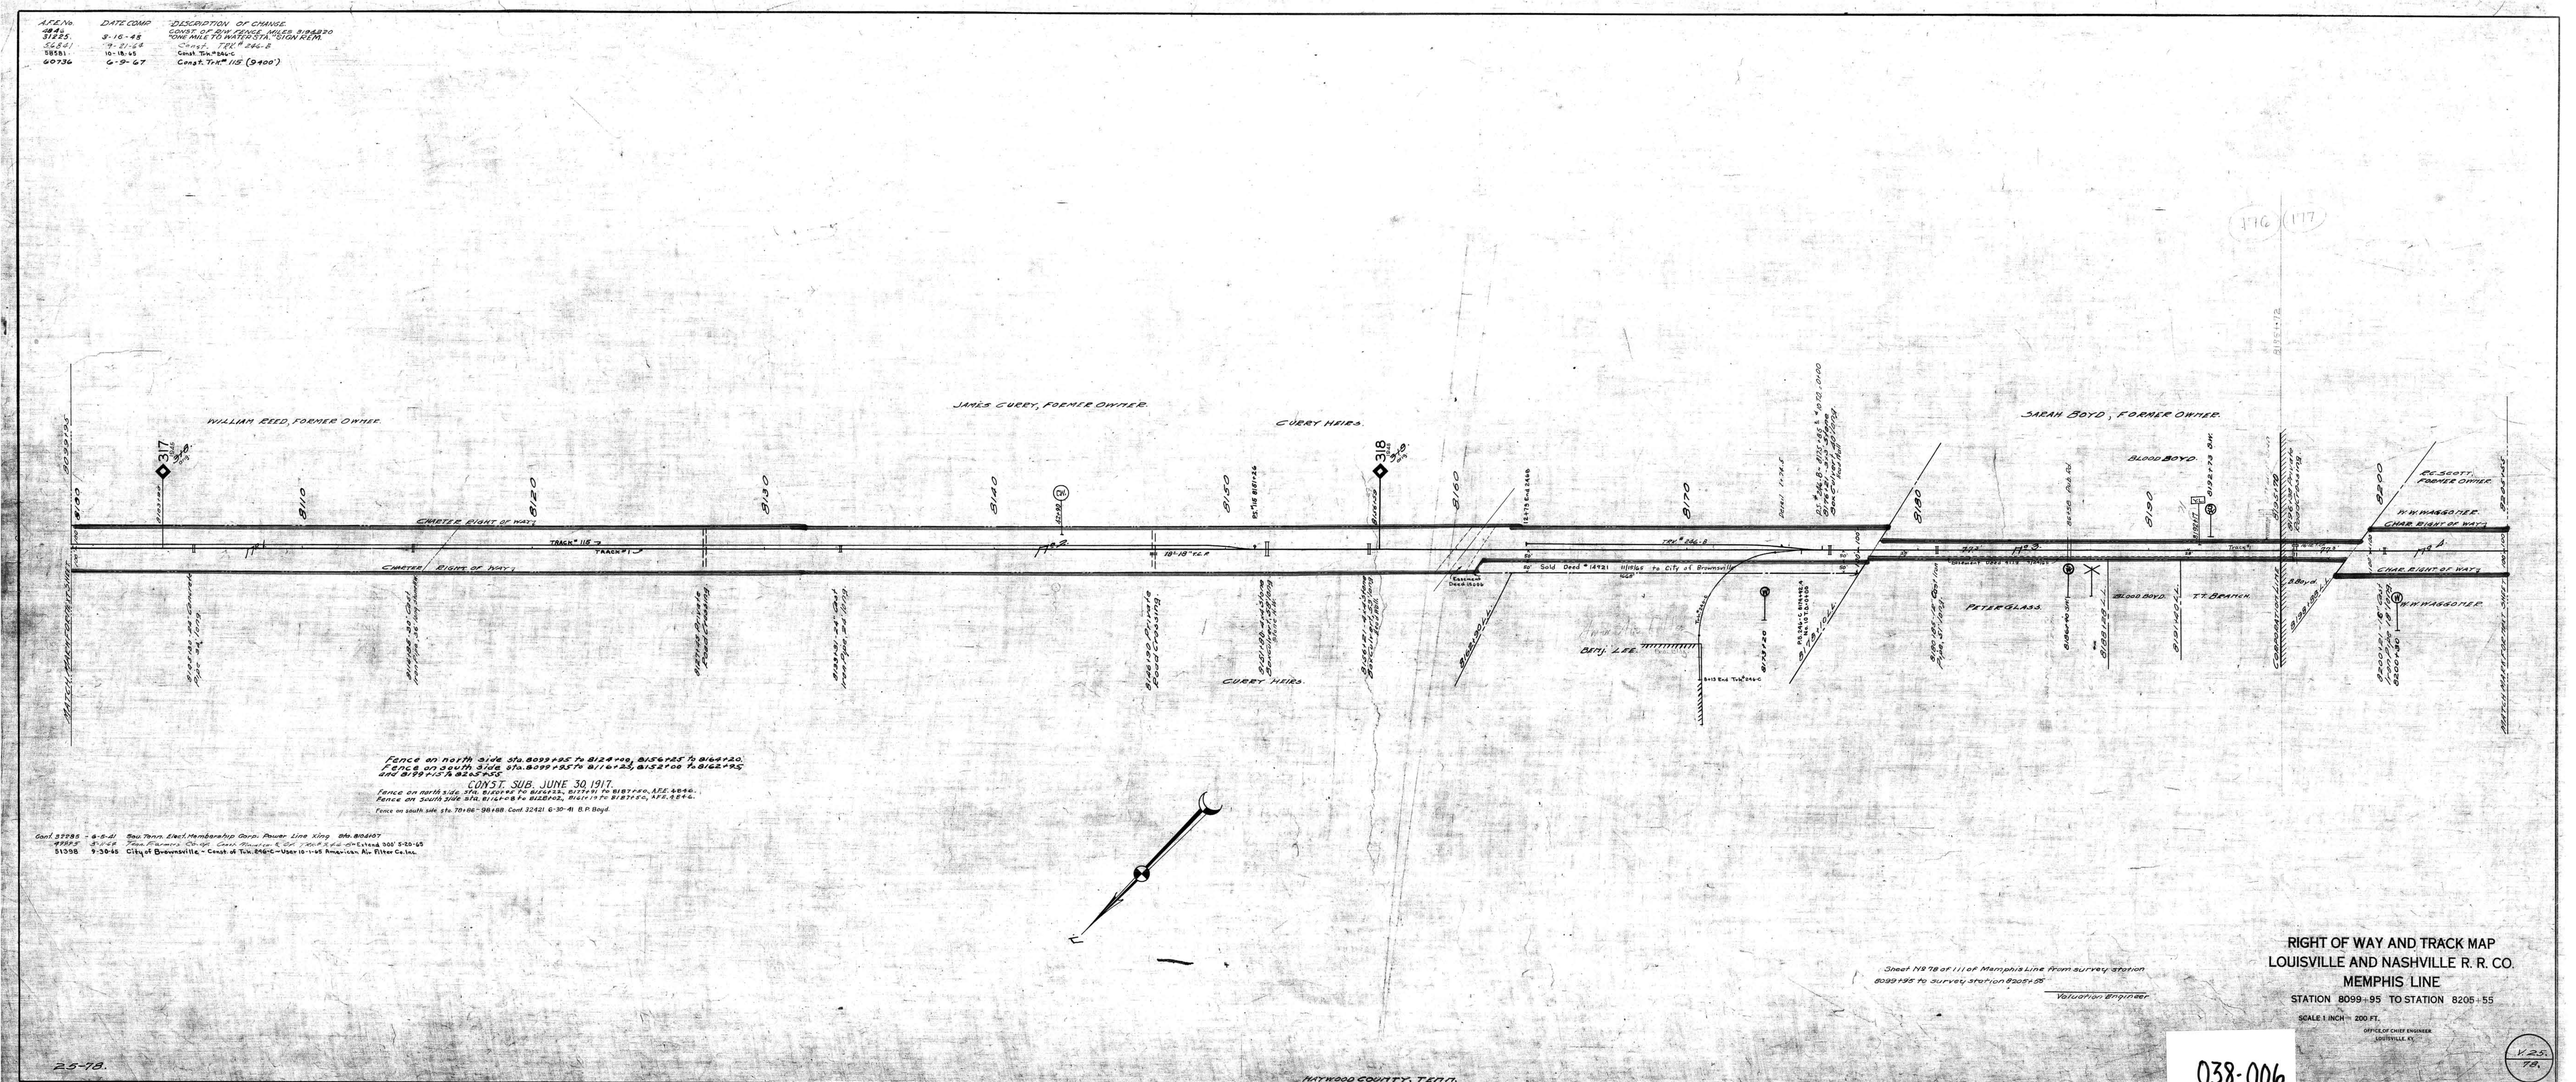

RIGHT OF WAY AND TRACK MAP
LOUISVILLE AND NASHVILLE R. R. CO.
MEMPHIS LINE

STATION 8099+95 TO STATION 8205+55

SCALE: 1 INCH = 200 FT.

OFFICE OF CHIEF ENGINEER
LOUISVILLE, KY.

V. 25. 78.

038-006